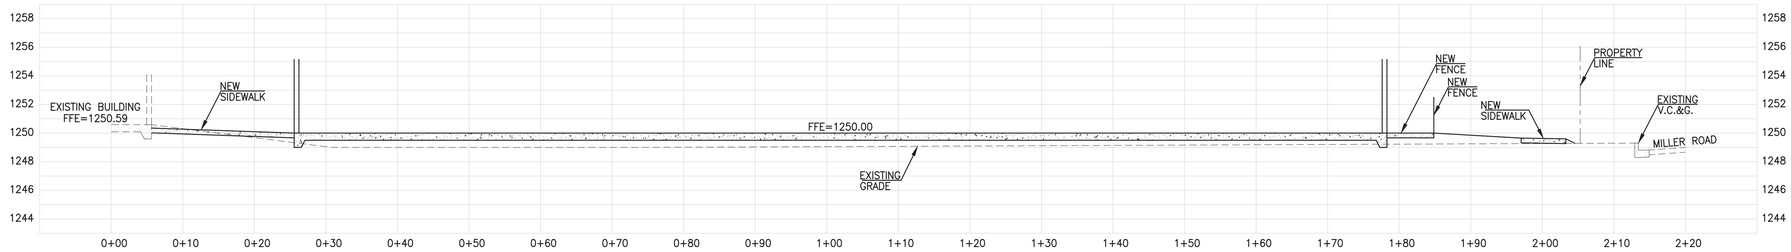

SECTION A–A
HORZ: 1"=10'
VERT: 1"=5'

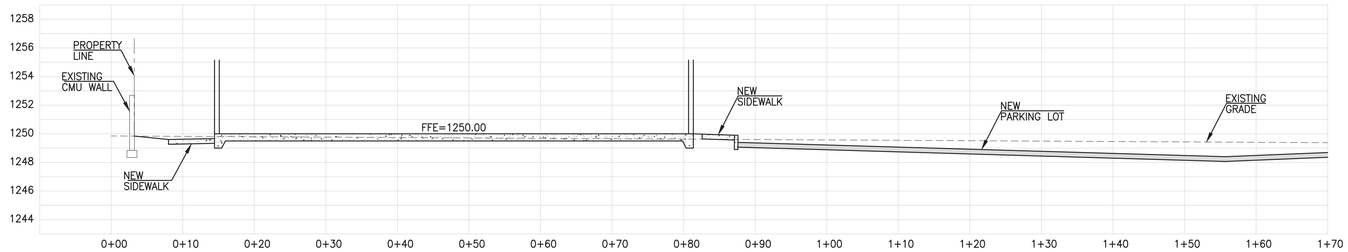

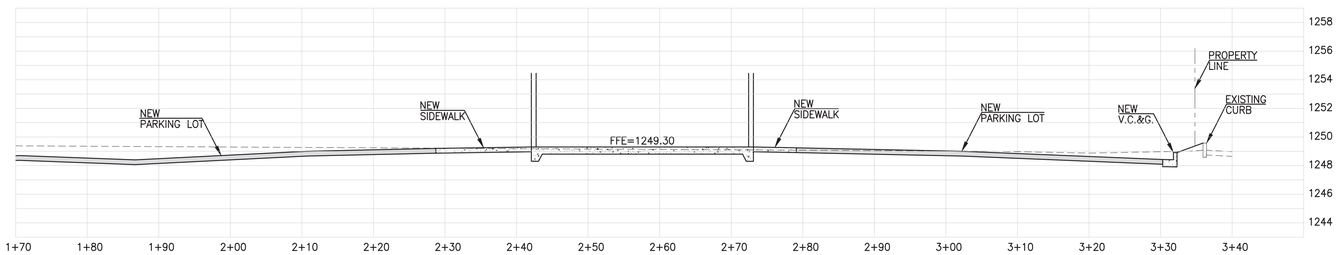

SECTION B–B
HORZ: 1"=10'
VERT: 1"=5'

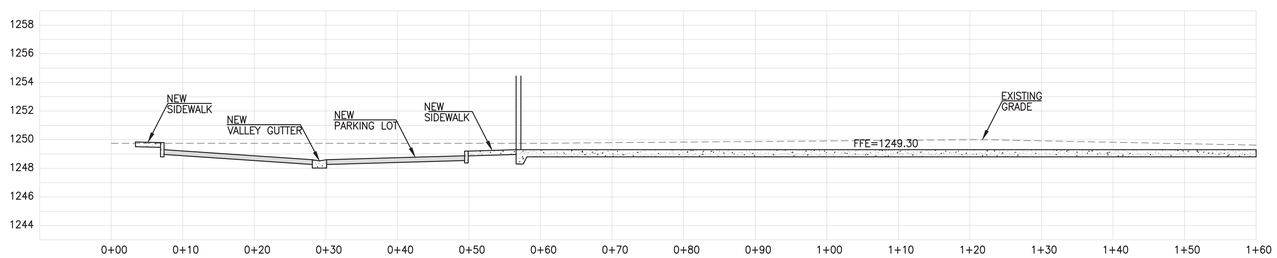

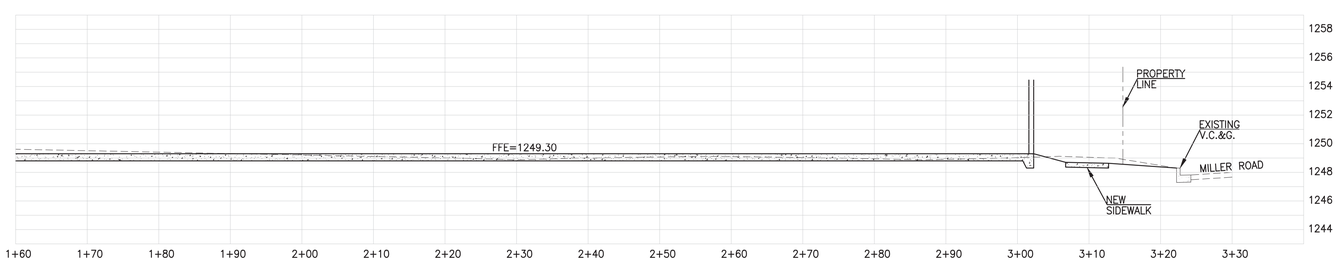

SECTION C–C
HORZ: 1"=10'
VERT: 1"=5'

NO.	BY	DATE	REVISION

SEAL:

Registered Professional Engineer (Civil)
CERTIFICATE NO. 53640
JEFFREY P. HUNT
01.21.2025
ARIZONA, U.S.A.

RICK
602-957-3350
rickengineering.com
SAN DIEGO ORANGE RIVERSIDE SACRAMENTO SAN LUIS OBISPO
SANTA CLARITA PHOENIX TUCSON LAS VEGAS DENVER
2401 W PEORIA AVE, SUITE 130
PHOENIX, AZ 85029

PROJECT NO: 7251 DRAWN/DESIGNED BY: CN
DATE: 01/21/2025 CHECKED BY: JH

PRELIMINARY IMPROVEMENT PLAN PREPARED FOR:

SCOTTSDALE UMC MULTIFAMILY

4140 NORTH MILLER ROAD
SCOTTSDALE, ARIZONA 85251
CITY OF SCOTTSDALE

CROSS SECTIONS

Contact Arizona 811 at least two full working days before you begin excavation
ARIZONA811
Call 811 or click Arizona811.com

DRAWING NO.
XSECT1
SHEET NO. 6 OF 6

14-DR-2025