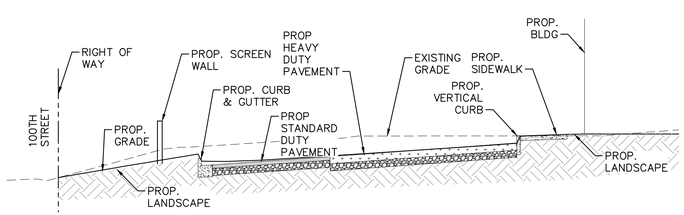

SECTION A
N.T.S.

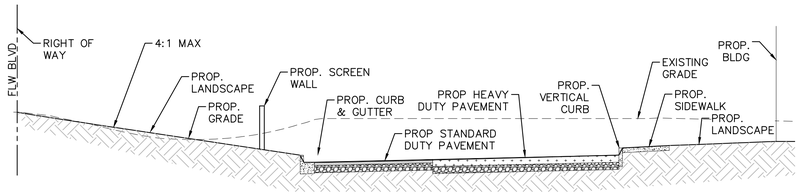

SECTION B
N.T.S.

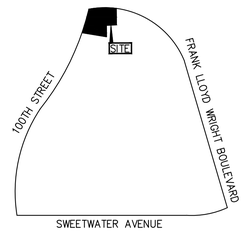

VICINITY MAP
CITY OF SCOTTSDALE
N.T.S.

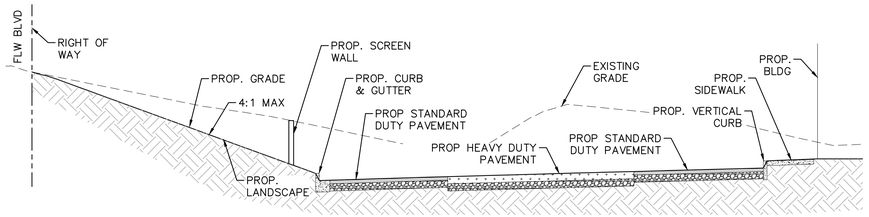

SECTION C
N.T.S.

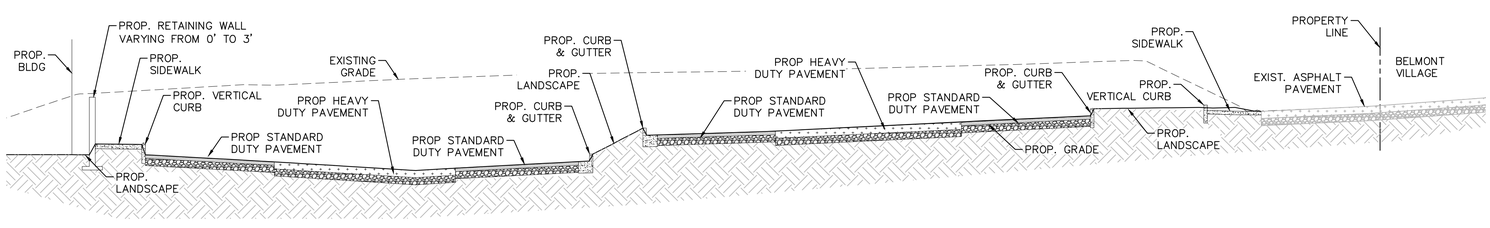

SECTION D
N.T.S.

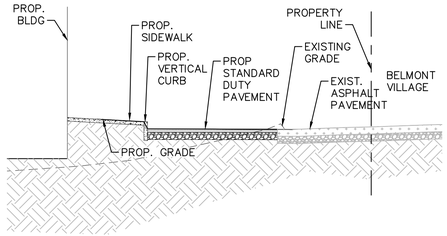

SECTION E
N.T.S.

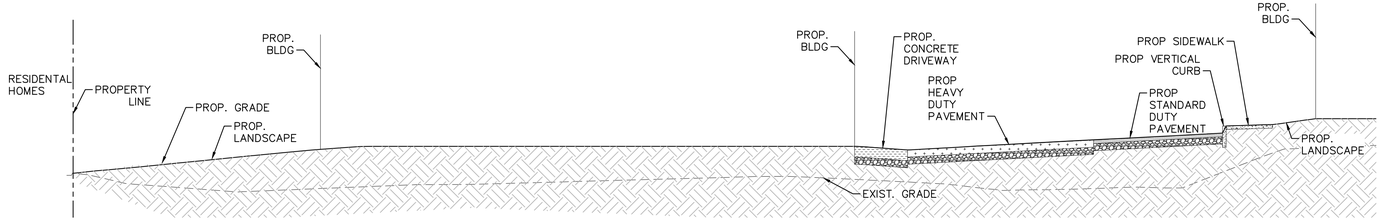

SECTION F
N.T.S.

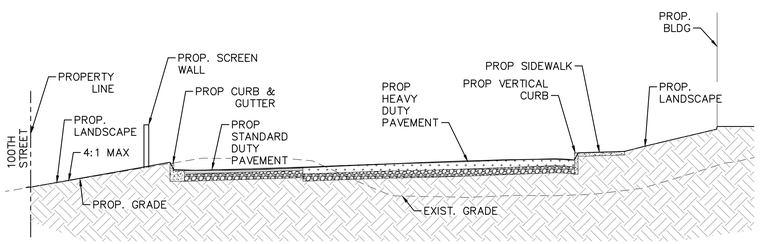

SECTION G
N.T.S.

CALL TWO WORKING DAYS BEFORE YOU DIG
602-263-1100
1-800-STAKE-IT
(OUTSIDE MARICOPA COUNTY)

Kimley»Horn
1001 West Southern Avenue, Suite 131
Mesa, Arizona 85210 (480)207-2666
© 2023

SEC FRANK LLOYD WRIGHT BOULEVARD & 100TH STREET

SECTIONS

SCOTTSDALE, ARIZONA

PROJECT No.
291753000

SCALE (H): NONE
SCALE (V): NONE
DRAWN BY: AMF
DESIGN BY: AMF
CHECK BY: STM
DATE: 03/31/2023

Registered Professional Engineer
CERTIFICATE NO.
47183
STERLING MARGETTS
Date Signed 03/31/23
ARIZONA, USA
Expires 12/31/24

GD-SECTIONS.dwg

XS

28 OF 38 SHEETS

NO.	DESCRIPTION	DATE	BY	APPR
REV				

K:\EAV_Civil\Headwaters Scottsdale\CADD\GD-SECTIONS.dwg, Layout:GD-1 Apr 04, 2023 - 11:20am Hong.Dong
THE CONCEPTS AND DESIGNS PRESENTED HEREIN, AS AN INSTRUMENT OF SERVICE, IS INTENDED ONLY FOR THE SPECIFIC PURPOSE AND CLIENT FOR WHICH IT WAS PREPARED. REUSE OF AND IMPROPER RELIANCE ON THIS DOCUMENT WITHOUT WRITTEN AUTHORIZATION AND ADAPTATION BY KIMLEY-HORN AND ASSOCIATES, INC. SHALL BE WITHOUT LIABILITY TO KIMLEY-HORN AND ASSOCIATES, INC.

16-ZN-2022
4/5/2023