SYMBOLS - SITE PLAN:

- PROPERTY LINE
- (5) BUILDING NUMBER
- TYPE 2 / 3-STORY — BUILDING TYPE / # OF STORIES
- 10 / 8 — OPEN PARKING SPACES / COVERED PARKING SPACES
- ACCESSIBLE PARKING OR ANSI TYPE 'A' DWELLING UNIT
- INDICATES CARPORT PARKING STRUCTURE, PER DET. 9/A1.40.
- 8 FT. SIDEWALK – PUBLIC R.O.W.
- 6 FT. SIDEWALK – PUBLIC R.O.W. & PEDESTRIAN LINK THRU THE SITE
- 5 FT. SIDEWALK – INTERNAL WALK

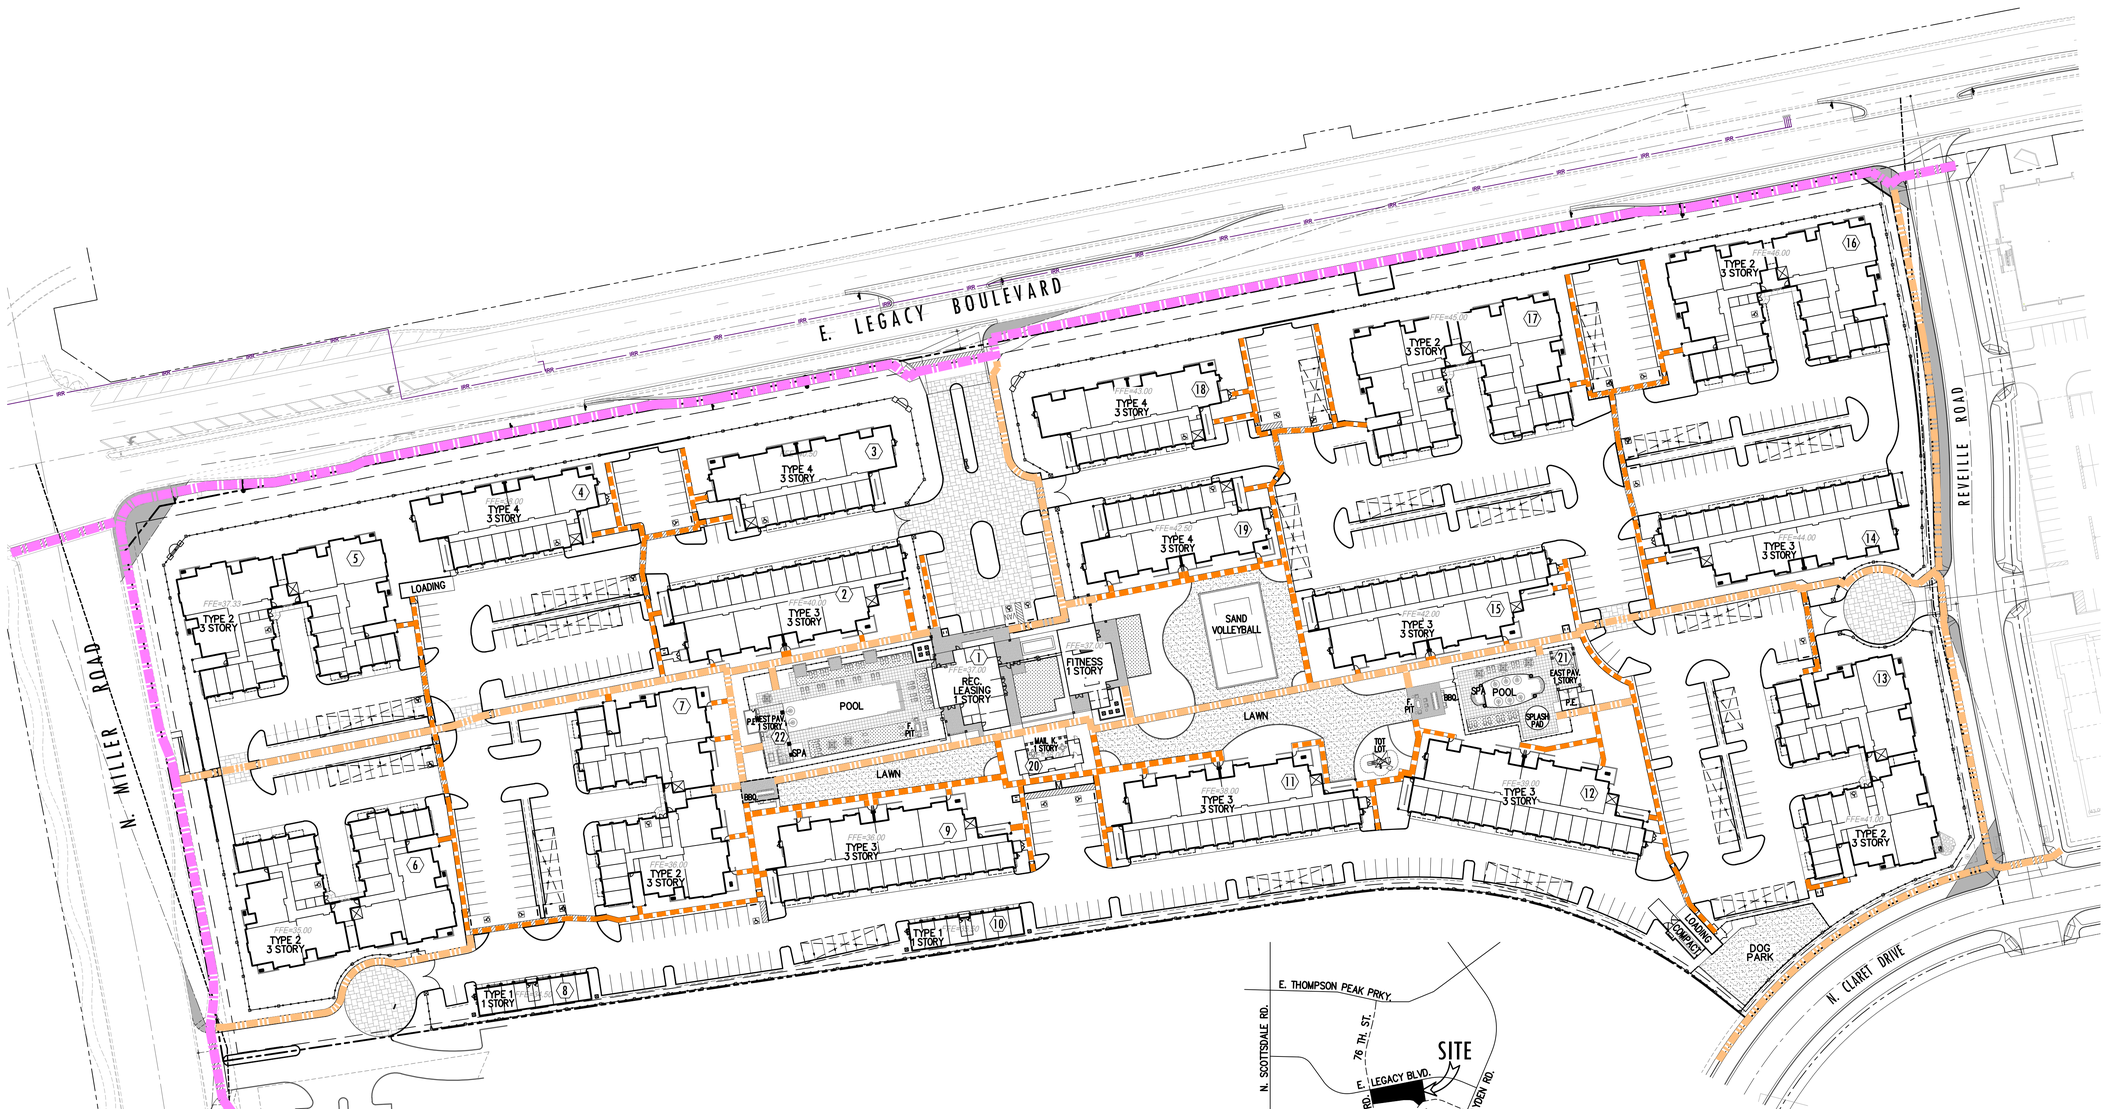

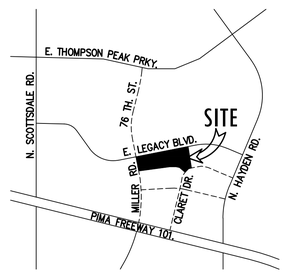

VICINITY MAP:

NOT TO SCALE

SITE PLAN - PEDESTRIAN CIRCULATION

SCALE: 1" = 60'–0"

GRAYHAWK RESIDENCES AT CAVASSON

7701 E. LEGACY BOULEVARD
SCOTTSDALE, AZ 85255

Office of Rich Barber Architecture, LLC
ORB
WorldHQ@ORBArch.com

REGISTERED ARCHITECT
CERTIFICATE NO.
15213
Rich Barber
II 15 21
JOHN ARIZONA U.S.A.
Expires 3/31/2023

Grayhawk™ Development

REVISIONS

DRB 3RD SUBMITTAL

DATE: DECEMBER 02, 2021 ORB # 20-204

A1.04

SITE PLAN
PEDESTRIAN CIRCULATION

FILE: T:\Job\ORB Job Files\20-204_GH_Cavasson MF\CAD Files\Preliminary\A2024 A102, 104 Site PedVehicularCirc.dwg USER: jps DATE: Nov, 28 2021 TIME: 09:26 am