FLOOR PLAN WORKSHEET: GENERAL NOTES

ABBREVIATIONS:
1BD = 1 BEDROOM
1BD s = 1 BEDROOM SMALL
2BD = 2 BEDROOM
TH = TOWNHOUSE
TH MEZZ = TOWNHOUSE MEZZANINE
RES = RESIDENTIAL

NOTE: EACH PRIVATE OUTDOOR LIVING SPACE SHALL BE AT LEAST SIX (6) FEET DEEP AND SIXTY (60) SQUARE FEET IN AREA PER SEC. 5.3006.G (PROPERTY DEVELOPMENT STANDARDS, PRIVATE OUTDOOR LIVING SPACE) - UNLESS OTHERWISE NOTED.

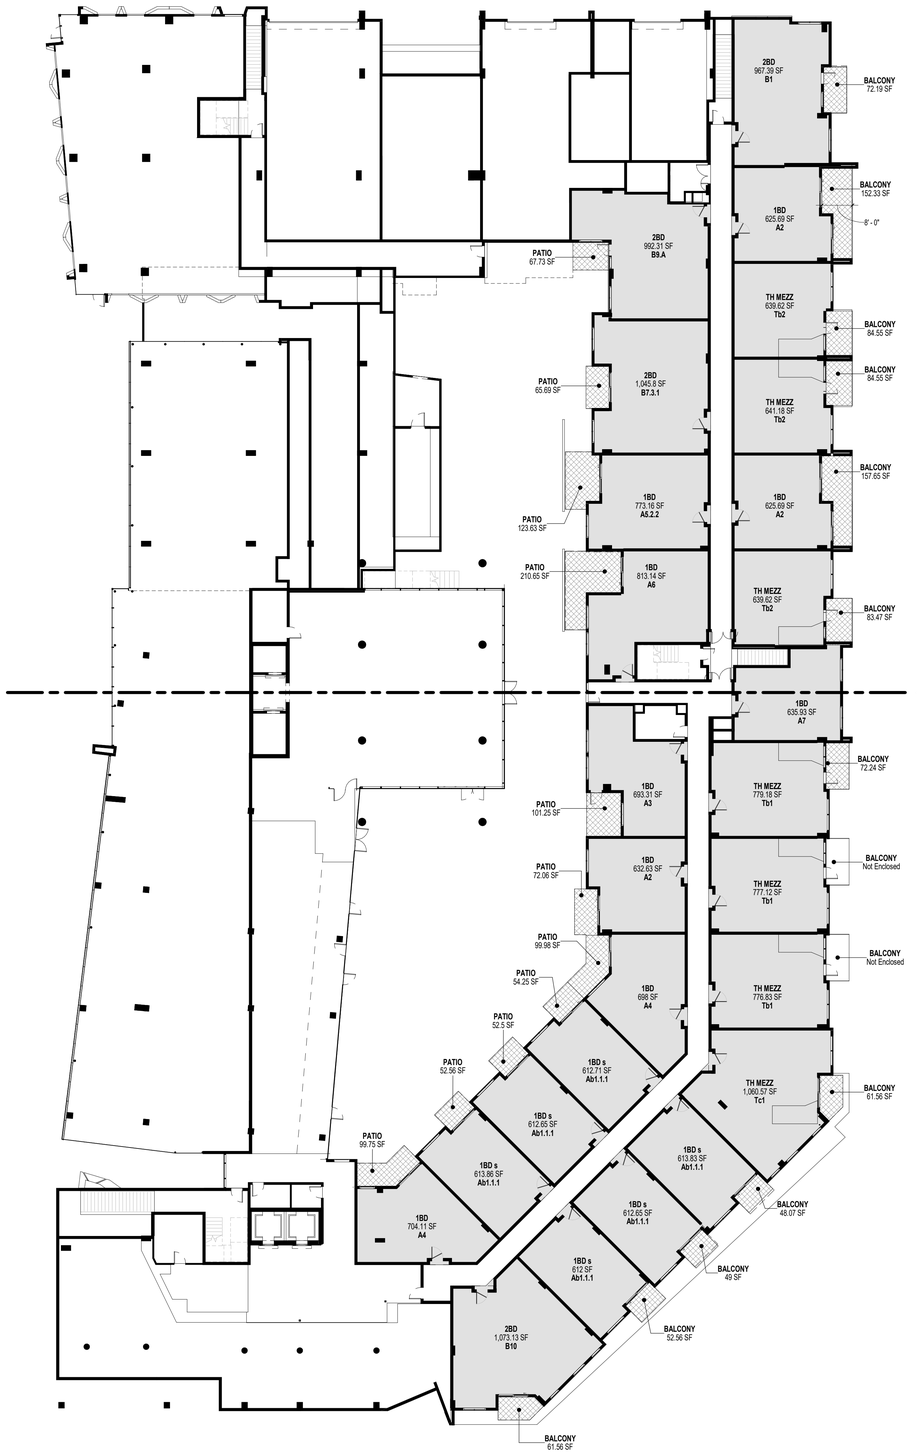

2 LEVEL 02 AREA PLAN - DRB WORKSHEET
1/16" = 1'-0"

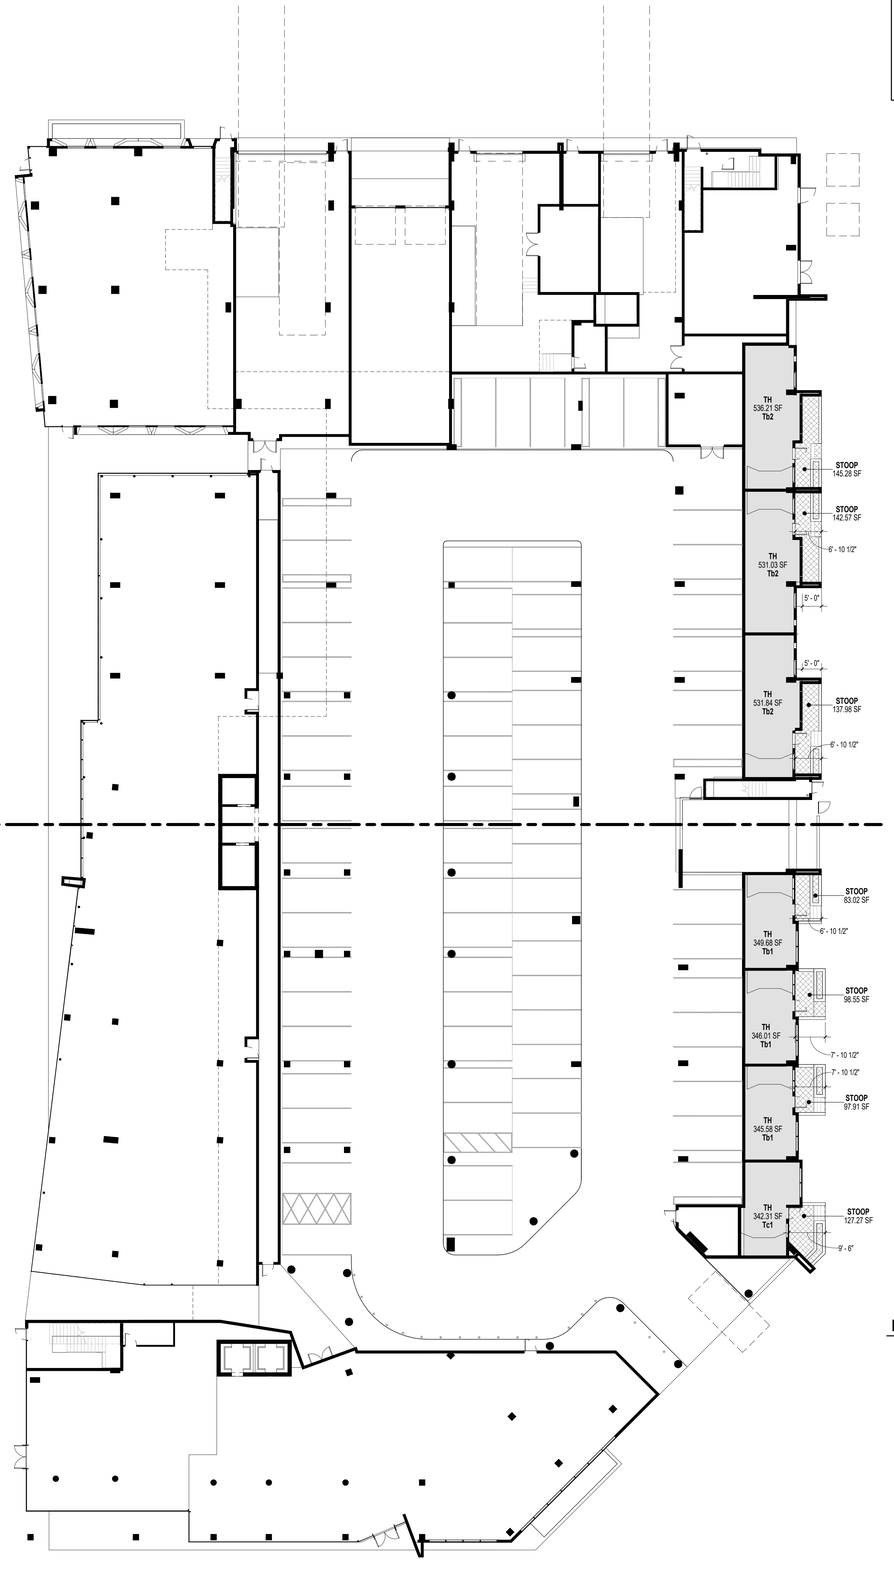

1 LEVEL 01 AREA PLAN - DRB WORKSHEET
1/16" = 1'-0"

LEGEND: RESIDENTIAL AREAS

- RES RENTABLE
- RES BALCONY
- RES TERRACE

L01 UNIT METRICS

UNIT TYPE	COUNT	FLOOR PLAN ID	AREA (MIN ... MAX)
TH	3	Tb1	346 SF ... 350 SF
TH	3	Tb2	531 SF ... 536 SF
TH	1	Tc1	342 SF
TH: 7			
TOTAL UNITS: 7			

L02 UNIT METRICS

UNIT TYPE	COUNT	FLOOR PLAN ID	AREA (MIN ... MAX)
1BD	3	A2	625 SF ... 633 SF
1BD	1	A3	693 SF
1BD	2	A4	698 SF ... 704 SF
1BD	1	A5.2.2	773 SF
1BD	1	A6	813 SF
1BD	1	A7	636 SF
1BD: 9			
1BD s	6	Ab1.1.1	612 SF ... 614 SF
1BD s: 6			
2BD	1	B1	967 SF
2BD	1	B7.3.1	1046 SF
2BD	1	B9.A	992 SF
2BD	1	B10	1073 SF
2BD: 4			
TH MEZZ	3	Tb1	777 SF ... 779 SF
TH MEZZ	3	Tb2	640 SF ... 641 SF
TH MEZZ	1	Tc1	1061 SF
TH MEZZ: 7			
TOTAL UNITS: 26			

KEY PLAN

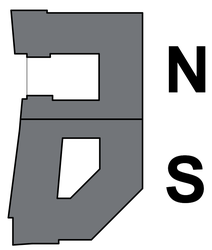

TRUE NORTH

PLAN NORTH

CALLISONRTKL

CallisonRTKL Inc.
1717 PACIFIC AVENUE
DALLAS,TX 75201
Tel: 1.214.468.7600
Fax: 1.214.468.7601

Consultant

CAMELBACK

HAZEL
4605 N SCOTTSDALE ROAD
SCOTTSDALE, ARIZONA

CD PROGRESS SET

Owner

LOM LIVING

Issue Drawing Log

REV #	DATE (YYYY-MMDD)	ISSUE NAME

Seal

NOT FOR REGULATORY APPROVAL, PERMITTING, OR CONSTRUCTION

Sheet Identification

LEVEL 01 & 02 WORKSHEET

A-800.1

12/22/2021
11:27:39 AM

© 2021 CallisonRTKL Inc.

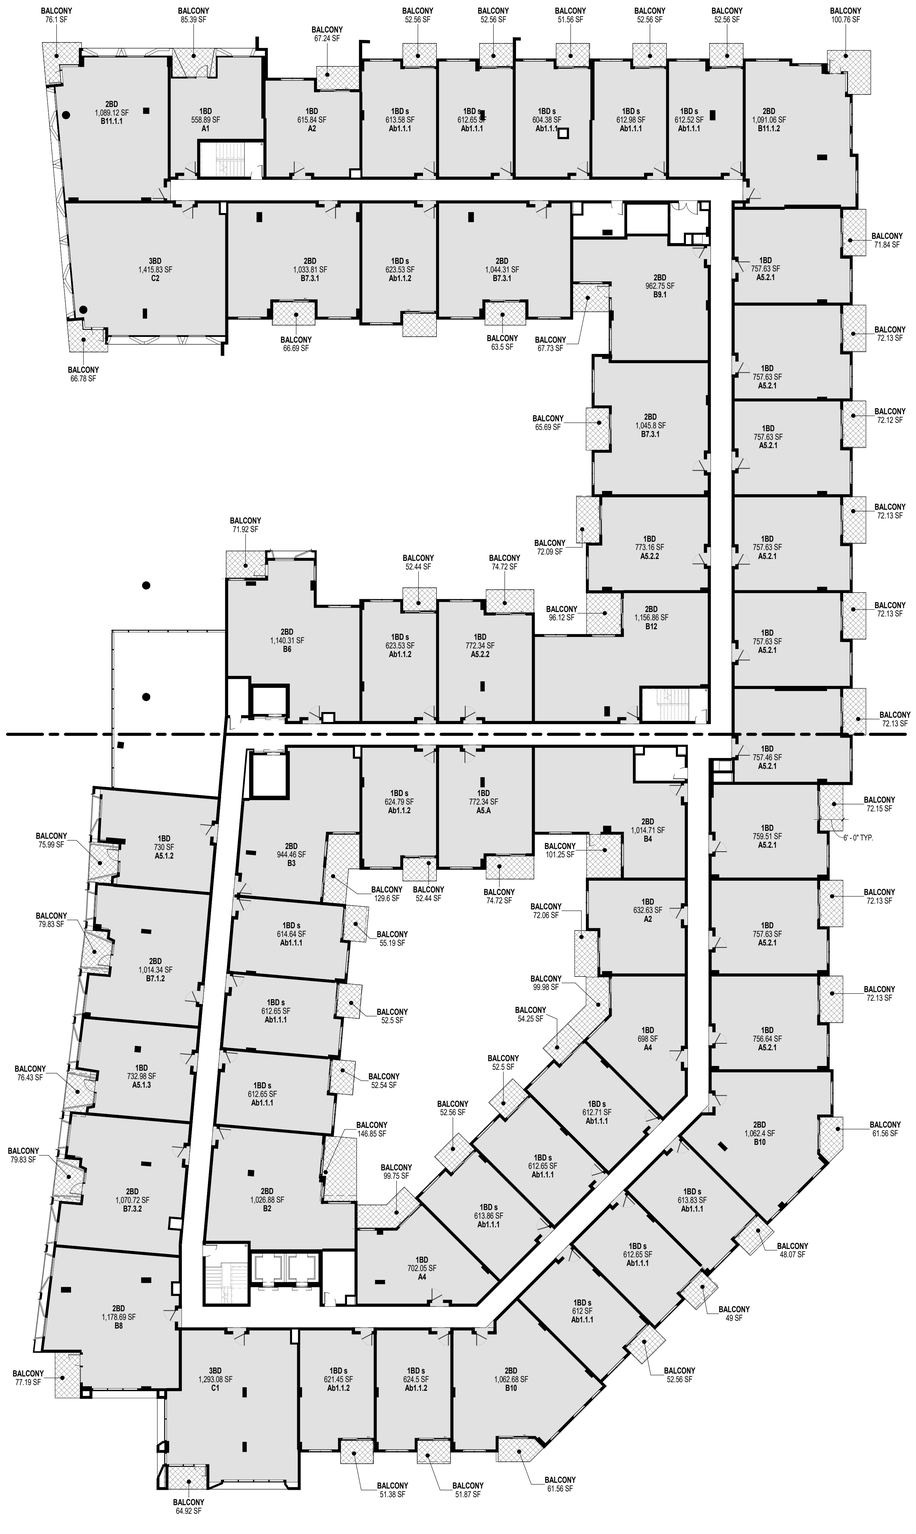

2 LEVEL 04 AREA PLAN - DRB WORKSHEET
1/16" = 1'-0"

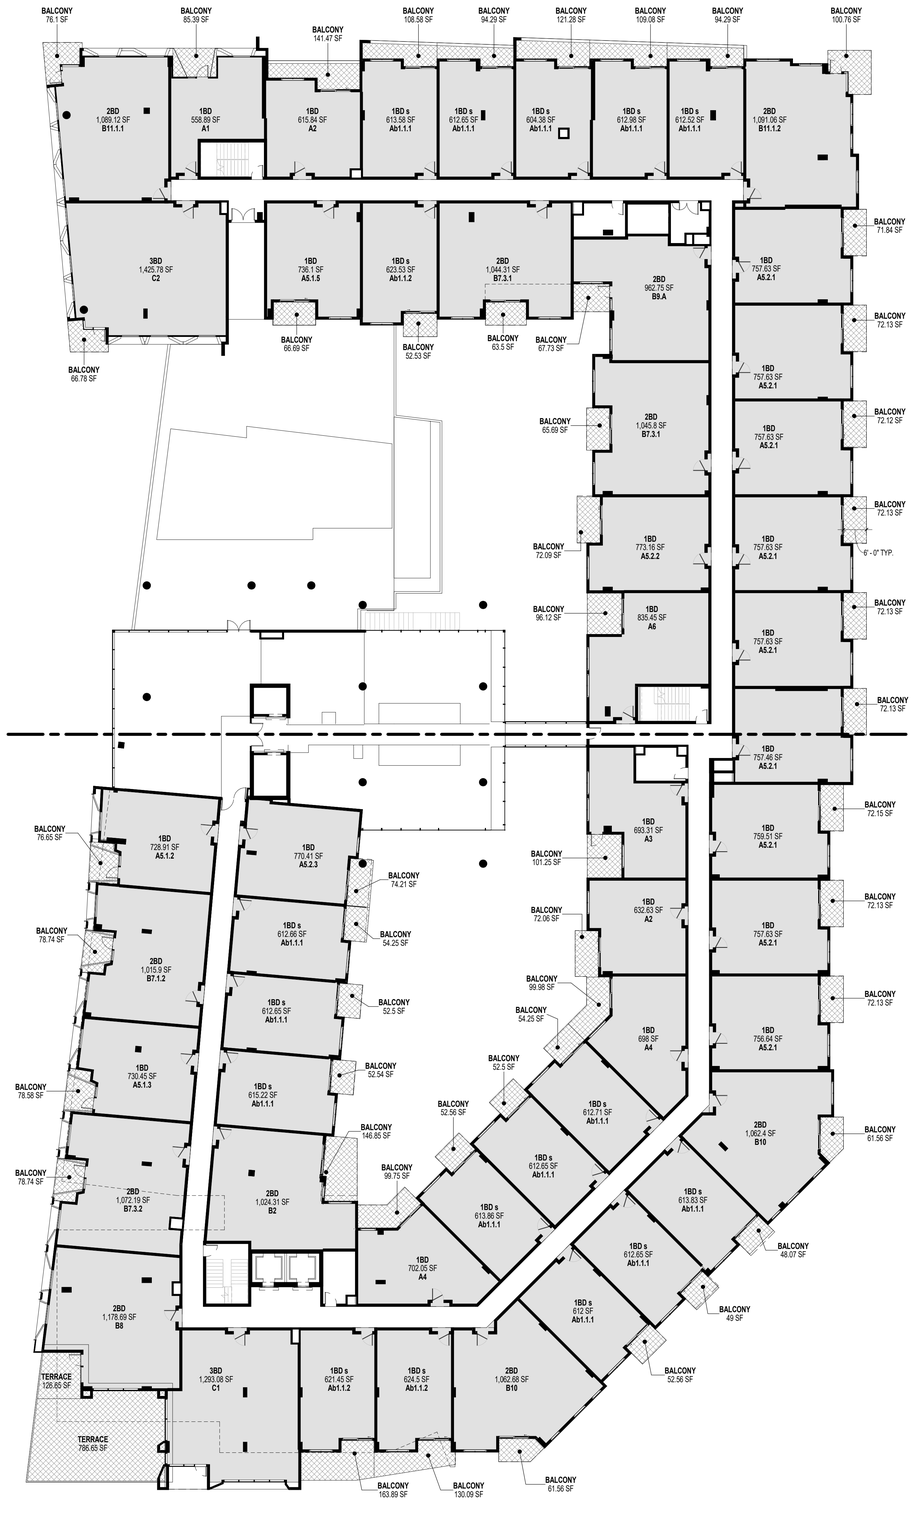

1 LEVEL 03 AREA PLAN - DRB WORKSHEET
1/16" = 1'-0"

FLOOR PLAN WORKSHEET: GENERAL NOTES

ABBREVIATIONS:
1BD = 1 BEDROOM
1BD s = 1 BEDROOM SMALL
2BD = 2 BEDROOM
TH = TOWNHOUSE
TH MEZZ = TOWNHOUSE MEZZANINE
RES = RESIDENTIAL

NOTE: EACH PRIVATE OUTDOOR LIVING SPACE SHALL BE AT LEAST SIX (6) FEET DEEP AND SIXTY (60) SQUARE FEET IN AREA PER SEC. 5.3006.G (PROPERTY DEVELOPMENT STANDARDS, PRIVATE OUTDOOR LIVING SPACE) - UNLESS OTHERWISE NOTED.

LEGEND: RESIDENTIAL AREAS

- RES RENTABLE
- RES BALCONY
- RES TERRACE

L03 UNIT METRICS

UNIT TYPE	COUNT	FLOOR PLAN ID	AREA (MIN ... MAX)
1BD	1	A1	559 SF
1BD	2	A2	616 SF ... 633 SF
1BD	1	A3	693 SF
1BD	2	A4	698 SF ... 702 SF
1BD	1	A5.1.2	729 SF
1BD	1	A5.1.3	730 SF
1BD	1	A5.1.5	736 SF
1BD	9	A5.2.1	757 SF ... 760 SF
1BD	1	A5.2.2	773 SF
1BD	1	A5.2.3	770 SF
1BD	1	A6	835 SF
1BD: 21			
1BD s	14	Ab1.1.1	604 SF ... 615 SF
1BD s	3	Ab1.1.2	621 SF ... 625 SF
1BD s: 17			
2BD	1	B2	1024 SF
2BD	1	B7.1.2	1016 SF
2BD	2	B7.3.1	1044 SF ... 1046 SF
2BD	1	B7.3.2	1072 SF
2BD	1	B8	1179 SF
2BD	1	B9.A	963 SF
2BD	2	B10	1062 SF ... 1063 SF
2BD	1	B11.1.1	1089 SF
2BD	1	B11.1.2	1091 SF
2BD: 11			
3BD	1	C1	1293 SF
3BD	1	C2	1426 SF
3BD: 2			
TOTAL UNITS: 51			

L04 UNIT METRICS

UNIT TYPE	COUNT	FLOOR PLAN ID	AREA (MIN ... MAX)
1BD	1	A1	559 SF
1BD	2	A2	616 SF ... 633 SF
1BD	2	A4	698 SF ... 702 SF
1BD	1	A5.1.2	730 SF
1BD	1	A5.1.3	733 SF
1BD	9	A5.2.1	757 SF ... 760 SF
1BD	2	A5.2.2	772 SF ... 773 SF
1BD	1	A5.A	772 SF
1BD: 19			
1BD s	14	Ab1.1.1	604 SF ... 615 SF
1BD s	5	Ab1.1.2	621 SF ... 625 SF
1BD s: 19			
2BD	1	B2	1027 SF
2BD	1	B3	944 SF
2BD	1	B4	1015 SF
2BD	1	B6	1140 SF
2BD	1	B7.1.2	1014 SF
2BD	3	B7.3.1	1034 SF ... 1046 SF
2BD	1	B7.3.2	1071 SF
2BD	1	B8	1179 SF
2BD	1	B9.1	963 SF
2BD	2	B10	1062 SF ... 1063 SF
2BD	1	B11.1.1	1089 SF
2BD	1	B11.1.2	1091 SF
2BD	1	B12	1157 SF
2BD: 16			
3BD	1	C1	1293 SF
3BD	1	C2	1416 SF
3BD: 2			
TOTAL UNITS: 56			

KEY PLAN

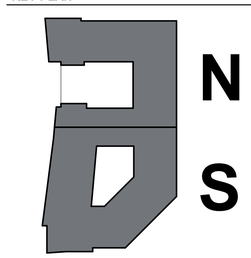

TRUE NORTH — PLAN NORTH

CALLISONRTKL

CallisonRTKL Inc.
1717 PACIFIC AVENUE
DALLAS,TX 75201
Tel: 1.214.468.7600
Fax: 1.214.468.7601

Consultant

CAMELBACK
HAZEL
4605 N SCOTTSDALE ROAD
SCOTTSDALE, ARIZONA
CD PROGRESS SET

Owner

LOM LIVING

Issue Drawing Log

REV #	DATE (YYYY-MM/DD)	ISSUE NAME

Seal

NOT FOR REGULATORY APPROVAL, PERMITTING, OR CONSTRUCTION

Sheet Identification

LEVEL 03 & 04 WORKSHEET

A-800.2

12/22/2021
11:25:43 AM

© 2021 CallisonRTKL Inc.

FLOOR PLAN WORKSHEET: GENERAL NOTES

ABBREVIATIONS:
1BD = 1 BEDROOM
1BD s = 1 BEDROOM SMALL
2BD = 2 BEDROOM
TH = TOWNHOUSE
TH MEZZ = TOWNHOUSE MEZZANINE
RES = RESIDENTIAL

NOTE: EACH PRIVATE OUTDOOR LIVING SPACE SHALL BE AT LEAST SIX (6) FEET DEEP AND SIXTY (60) SQUARE FEET IN AREA PER SEC. 5.3006.G (PROPERTY DEVELOPMENT STANDARDS, PRIVATE OUTDOOR LIVING SPACE) - UNLESS OTHERWISE NOTED.

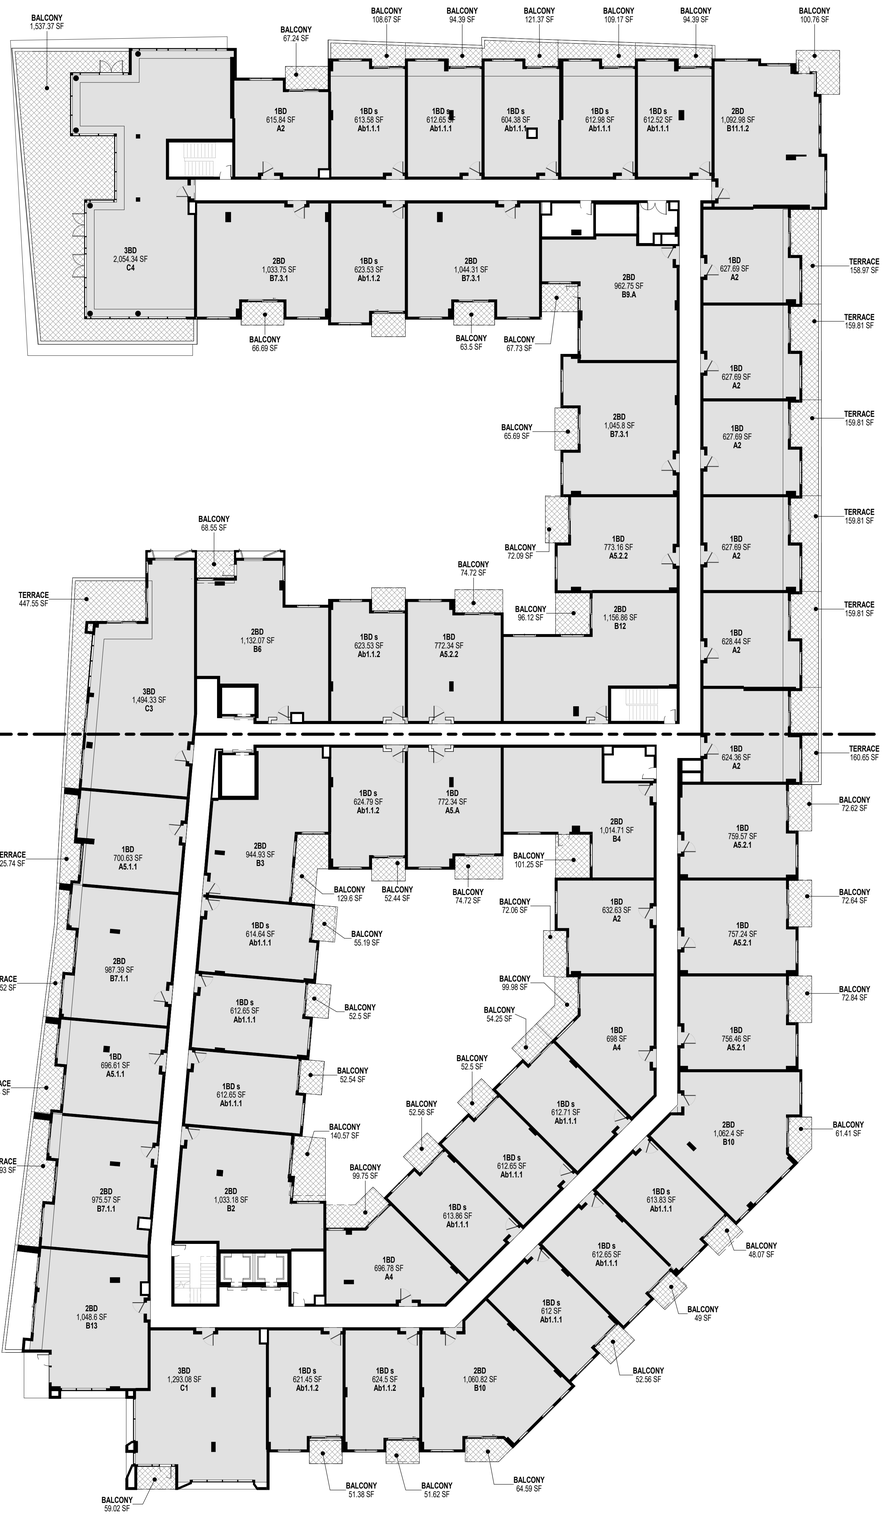

2 LEVEL 08 AREA PLAN - DRB WORKSHEET
1/16" = 1'-0"

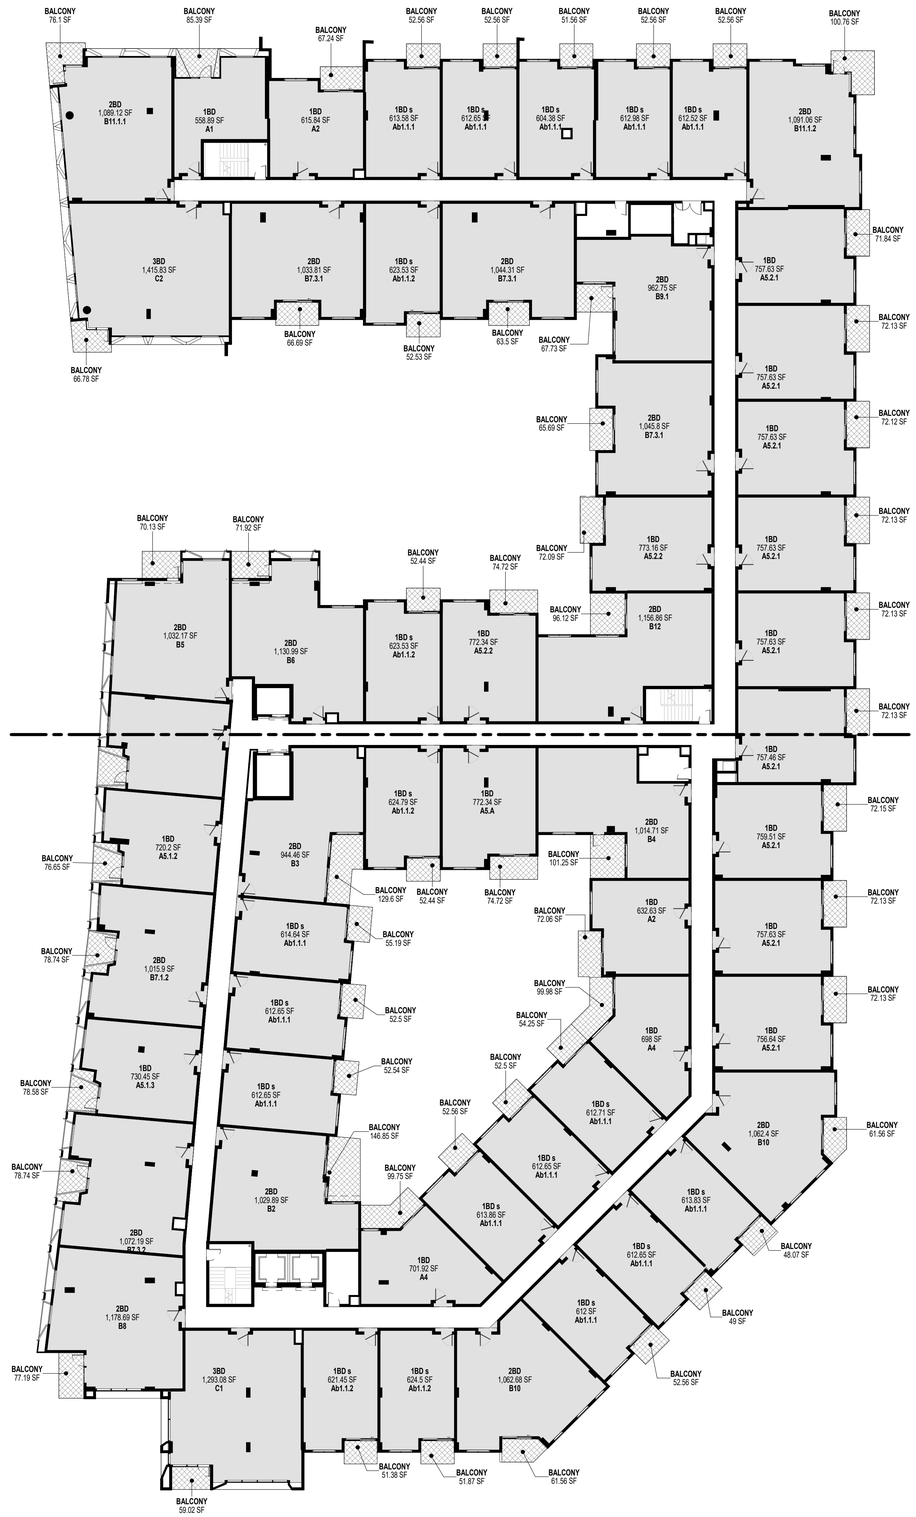

1 LEVEL 05 - 07 AREA PLAN - DRB WORKSHEET
1/16" = 1'-0"

LEGEND: RESIDENTIAL AREAS

- RES RENTABLE
- RES BALCONY
- RES TERRACE

L05-07 UNIT METRICS

UNIT TYPE	COUNT	FLOOR PLAN ID	AREA (MIN ... MAX)
1BD	1	A1	559 SF
1BD	2	A2	616 SF ... 633 SF
1BD	2	A4	698 SF ... 702 SF
1BD	1	A5.1.2	720 SF
1BD	1	A5.1.3	730 SF
1BD	1	A5.1.4	741 SF
1BD	9	A5.2.1	757 SF ... 760 SF
1BD	2	A5.2.2	772 SF ... 773 SF
1BD	1	A5.A	772 SF
1BD: 20			
1BD s	14	Ab1.1.1	604 SF ... 615 SF
1BD s	5	Ab1.1.2	621 SF ... 625 SF
1BD s: 19			
2BD	1	B2	1030 SF
2BD	1	B3	944 SF
2BD	1	B4	1015 SF
2BD	1	B5	1032 SF
2BD	1	B6	1131 SF
2BD	1	B7.1.2	1016 SF
2BD	3	B7.3.1	1034 SF ... 1046 SF
2BD	1	B7.3.2	1072 SF
2BD	1	B8	1179 SF
2BD	1	B9.1	963 SF
2BD	2	B10	1062 SF ... 1063 SF
2BD	1	B11.1.1	1089 SF
2BD	1	B11.1.2	1091 SF
2BD	1	B12	1157 SF
2BD: 17			
3BD	1	C1	1293 SF
3BD	1	C2	1416 SF
3BD: 2			
TOTAL UNITS: 58			

L08 UNIT METRICS

UNIT TYPE	COUNT	FLOOR PLAN ID	AREA (MIN ... MAX)
1BD	8	A2	616 SF ... 633 SF
1BD	2	A4	697 SF ... 698 SF
1BD	2	A5.1.1	697 SF ... 701 SF
1BD	3	A5.2.1	756 SF ... 760 SF
1BD	2	A5.2.2	772 SF ... 773 SF
1BD	1	A5.A	772 SF
1BD: 18			
1BD s	14	Ab1.1.1	604 SF ... 615 SF
1BD s	5	Ab1.1.2	621 SF ... 625 SF
1BD s: 19			
2BD	1	B2	1033 SF
2BD	1	B3	945 SF
2BD	1	B4	1015 SF
2BD	1	B6	1132 SF
2BD	2	B7.1.1	976 SF ... 987 SF
2BD	3	B7.3.1	1034 SF ... 1046 SF
2BD	1	B9.A	963 SF
2BD	2	B10	1061 SF ... 1062 SF
2BD	1	B11.1.2	1093 SF
2BD	1	B12	1157 SF
2BD	1	B13	1049 SF
2BD: 15			
3BD	1	C1	1293 SF
3BD	1	C3	1494 SF
3BD	1	C4	2054 SF
3BD: 3			
TOTAL UNITS: 55			

KEY PLAN

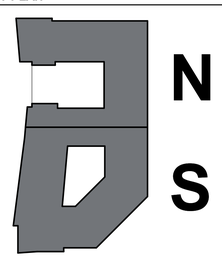

TRUE NORTH PLAN NORTH

CALLISONRTKL

CallisonRTKL Inc.
1717 PACIFIC AVENUE
DALLAS,TX 75201
Tel: 1.214.468.7600
Fax: 1.214.468.7601

Consultant

CAMELBACK

HAZEL
4605 N SCOTTSDALE ROAD
SCOTTSDALE, ARIZONA

CD PROGRESS SET

Owner

LOM LIVING

Issue Drawing Log

REV #	DATE (YYYY-MMDD)	ISSUE NAME

Seal

NOT FOR REGULATORY APPROVAL, PERMITTING, OR CONSTRUCTION

Sheet Identification

LEVEL 05-07 & 08 WORKSHEET

A-800.3

12/22/2021
11:25:46 AM

© 2021 CallisonRTKL Inc.