MATERIAL LEGEND

	COLOR	HATCH	
CIP-01			CAST IN PLACE CONCRETE
CIP-02			ARCHITECTURALLY EXPOSED CONCRETE
GL-01			GLASS TYPICAL
MTL-03			IRIDESCENT METAL PANEL, 802 WHITE SILVER
MTL-04			PRE-FINISHED LOUVER
MTL-05			ALUMINUM STOREFRONT SYSTEM
MTL-06			ALUMINUM STOREFRONT SYSTEM
MTL-08			PICKET RAILING, DARK GREY
MTL-09			PICKET RAILING, LIGHT GREY
PCP-02			PORTLAND CEMENT PLASTER VENEER, WEB GREY
PCP-03			PORTLAND CEMENT PLASTER VENEER, PURE WHITE
PCP-04			PORTLAND CEMENT PLASTER VENEER, SASHAY SAND
ST-01			RED SANDSTONE
VL-01			VINYL WINDOW FRAME, DARK GREY

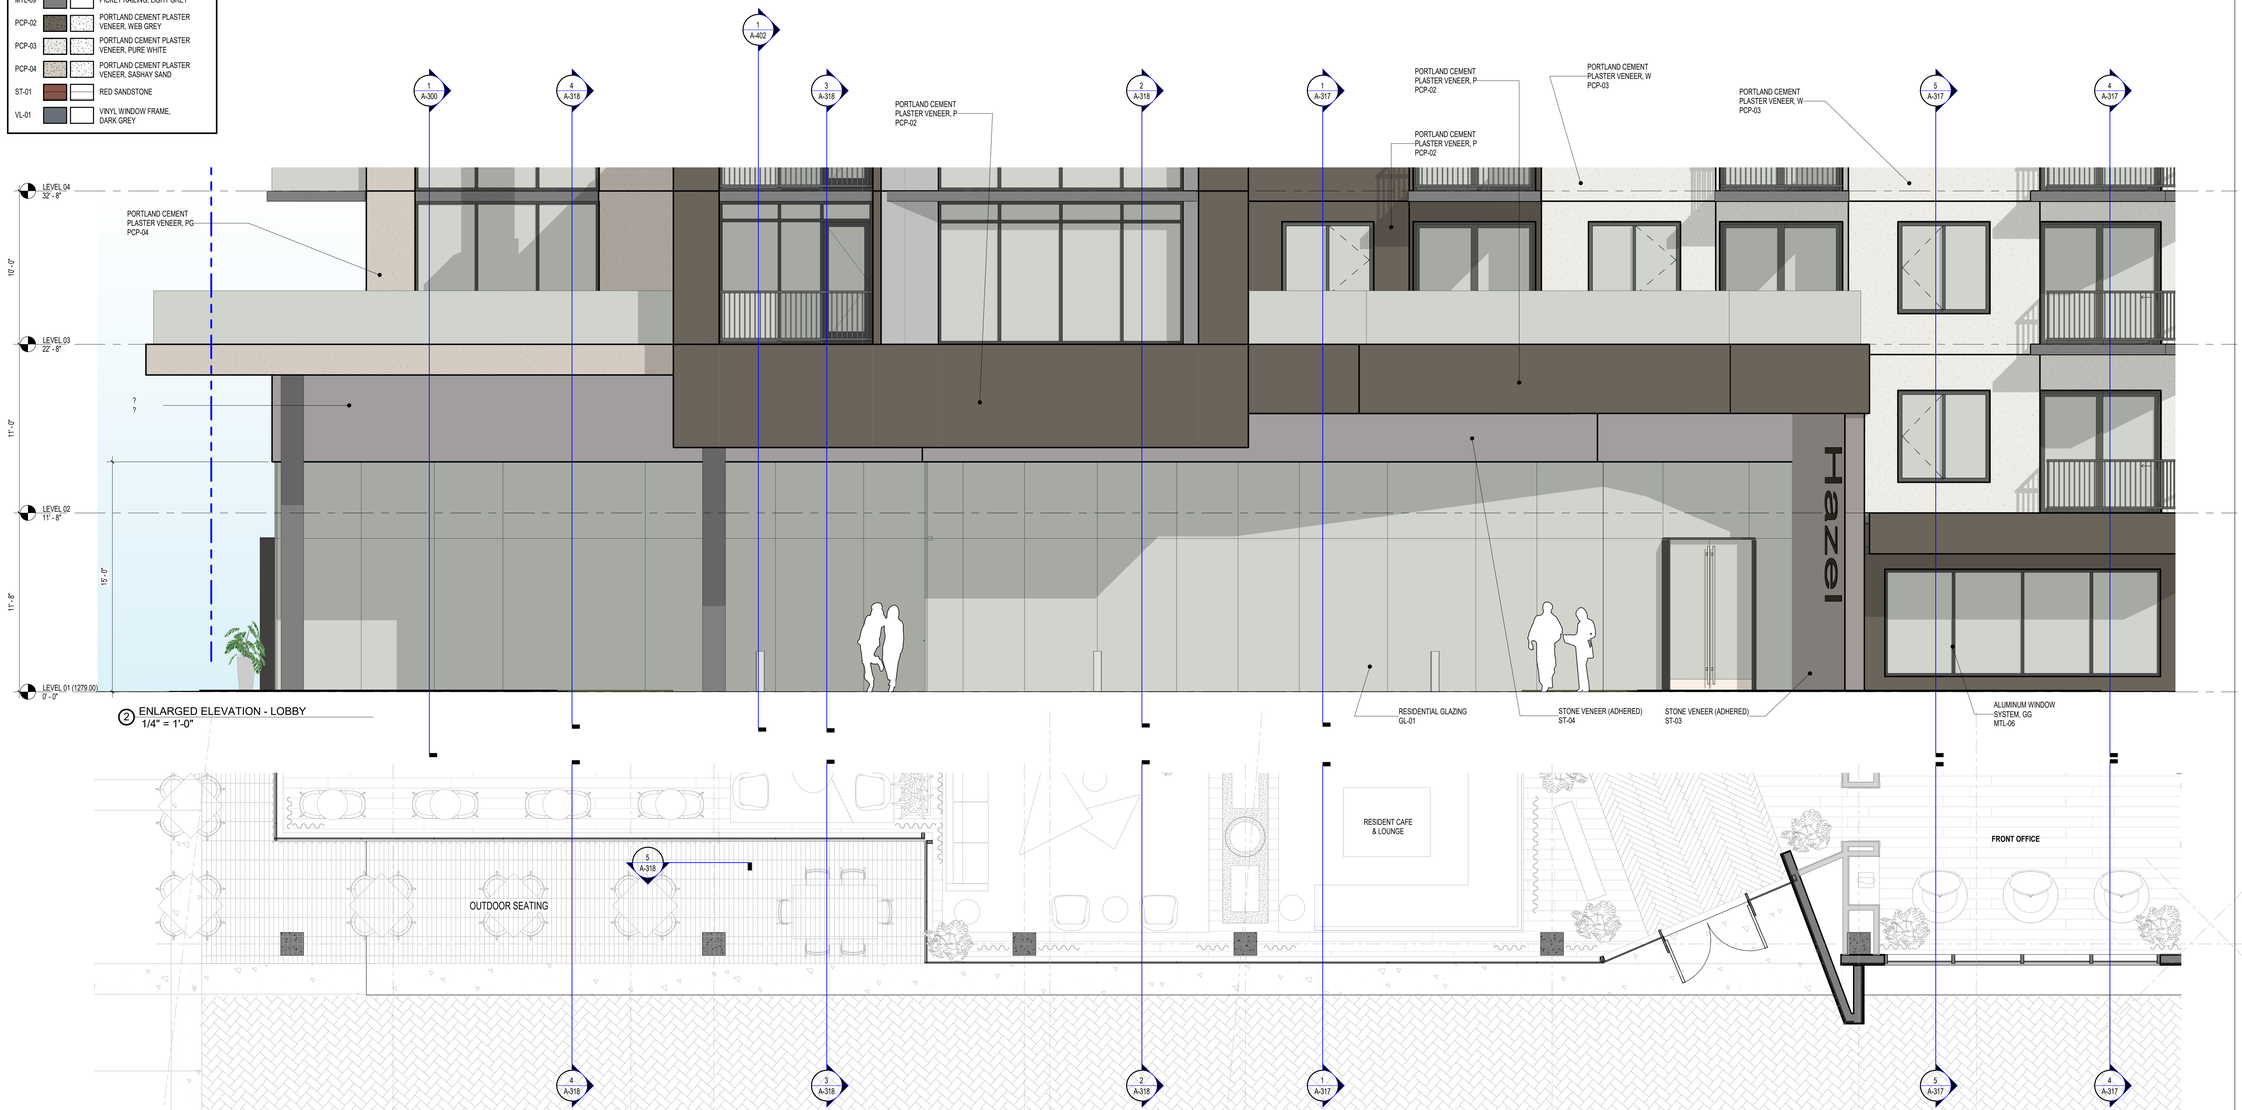

② ENLARGED ELEVATION - LOBBY
1/4" = 1'-0"

① ENLARGED PLAN - LOBBY ENTRY
1/4" = 1'-0"

CallisonRTKL Inc.
1717 PACIFIC AVENUE
DALLAS,TX 75201
Tel: 1.214.468.7600
Fax: 1.214.468.7601

Consultant

CAMELBACK

HAZEL

4605 N SCOTTSDALE ROAD
SCOTTSDALE, ARIZONA

CD PROGRESS SET

Owner

Issue Drawing Log

REV #	DATE (YYYY-MM-DD)	ISSUE NAME

Seal

NOT FOR REGULATORY APPROVAL, PERMITTING, OR CONSTRUCTION

Sheet Identification

LOBBY

A-401

12/22/2021
12:59:55 PM

© 2021 CallisonRTKL Inc.

MATERIAL LEGEND

	COLOR	HATCH	
CIP-01			CAST IN PLACE CONCRETE
CIP-02			ARCHITECTURALLY EXPOSED CONCRETE
GL-01			GLASS TYPICAL
MTL-03			IRIDESCENT METAL PANEL, 802 WHITE SILVER
MTL-04			PRE-FINISHED LOUVER
MTL-05			ALUMINUM STOREFRONT SYSTEM
MTL-06			ALUMINUM STOREFRONT SYSTEM
MTL-08			PICKET RAILING, DARK GREY
MTL-09			PICKET RAILING, LIGHT GREY
PCP-02			PORTLAND CEMENT PLASTER VENEER, WEB GREY
PCP-03			PORTLAND CEMENT PLASTER VENEER, PURE WHITE
PCP-04			PORTLAND CEMENT PLASTER VENEER, SASHAY SAND
ST-01			RED SANDSTONE
VL-01			VINYL WINDOW FRAME, DARK GREY

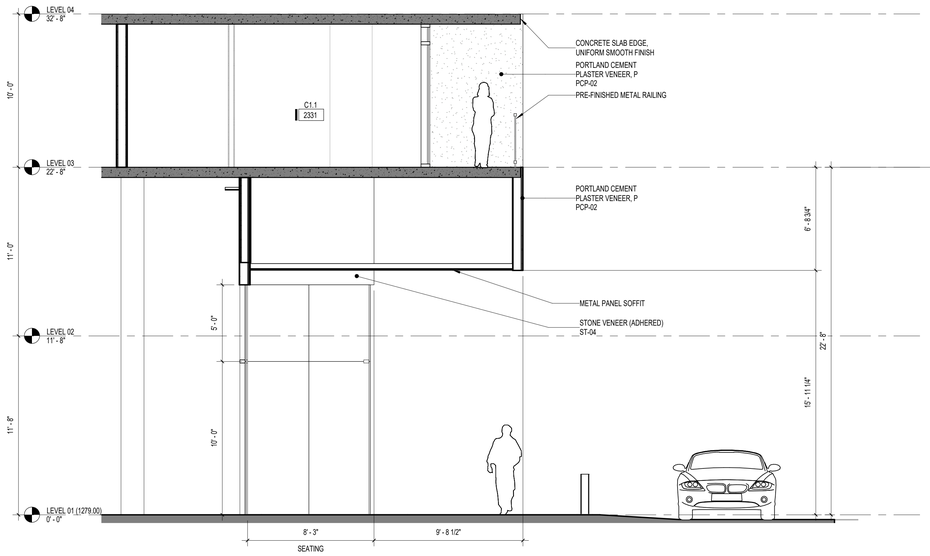

1 STREET SECTION - CAFE
1/4" = 1'-0"

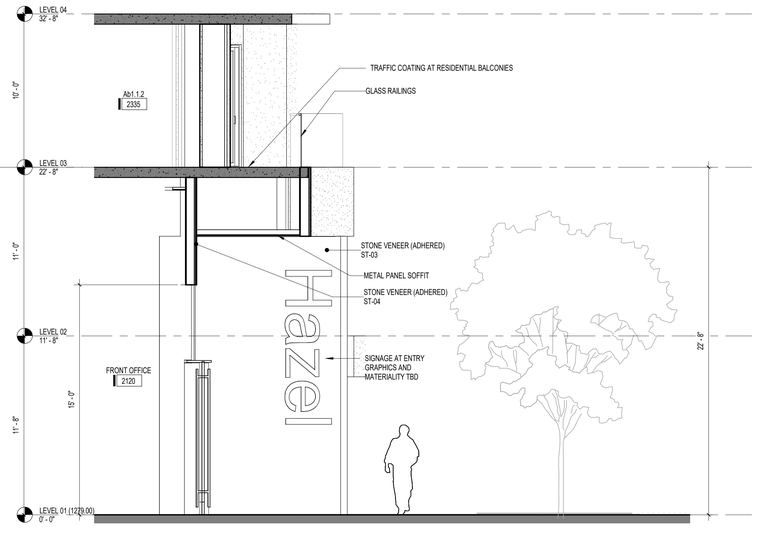

2 STREET SECTION - ENTRANCE
1/4" = 1'-0"

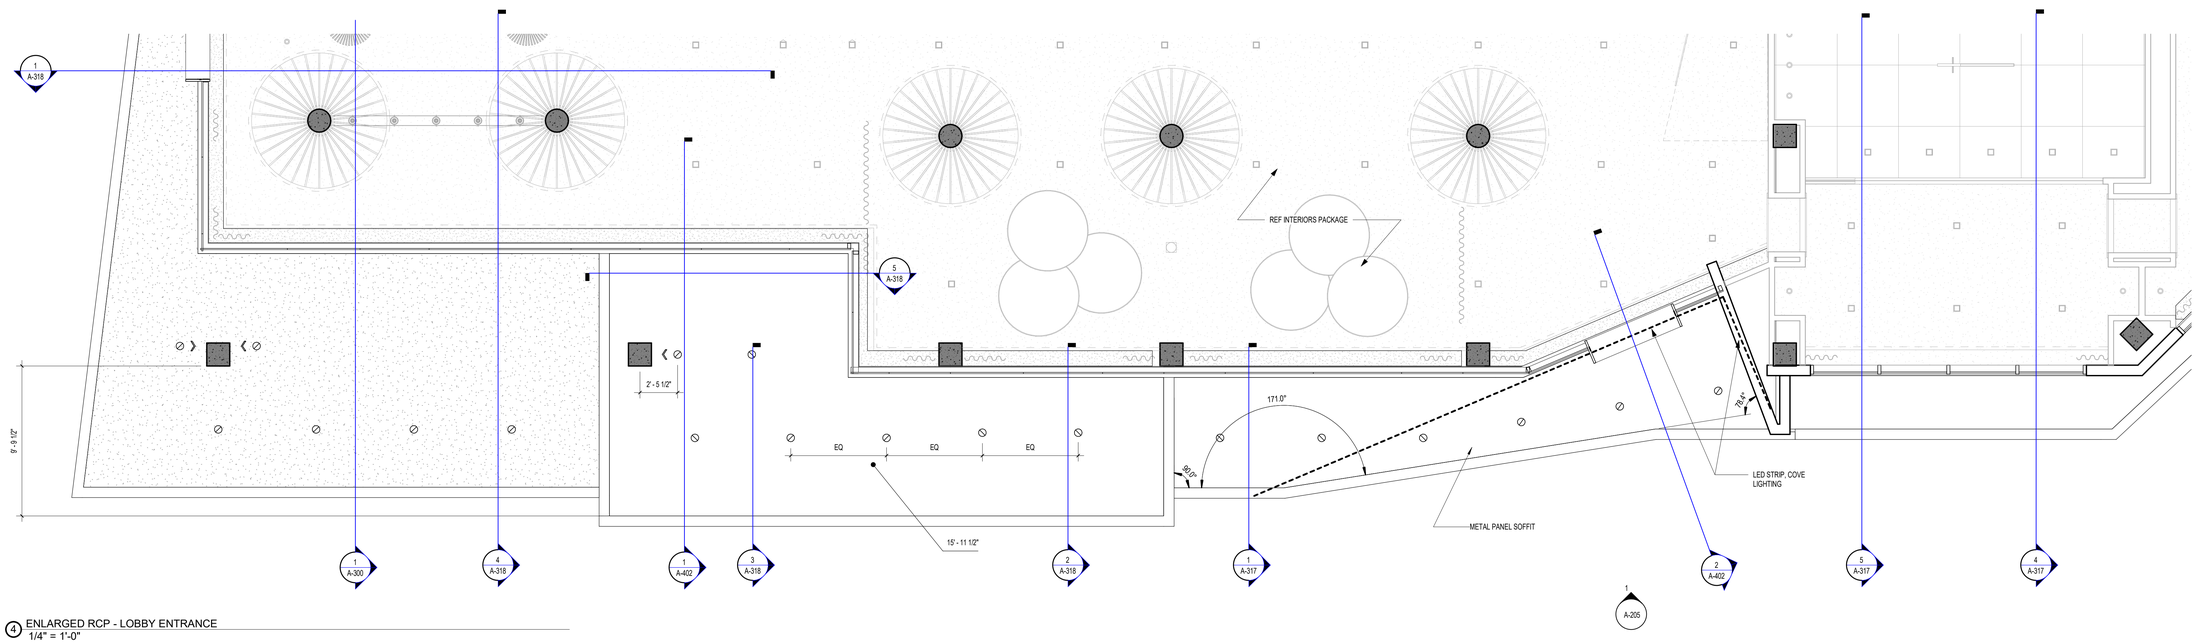

4 ENLARGED RCP - LOBBY ENTRANCE
1/4" = 1'-0"

CallisonRTKL Inc.
1717 PACIFIC AVENUE
DALLAS,TX 75201
Tel: 1.214.468.7600
Fax: 1.214.468.7601

Consultant

Owner

Issue Drawing Log

REV #	DATE (YYYY-MM-DD)	ISSUE NAME

Seal

NOT FOR REGULATORY APPROVAL, PERMITTING, OR CONSTRUCTION

Sheet Identification

LOBBY CONT.

A-402

12/22/2021
10:42:46 AM

© 2021 CallisonRTKL Inc.

CAMELBACK
HAZEL
4605 N SCOTTSDALE ROAD
SCOTTSDALE, ARIZONA
CD PROGRESS SET