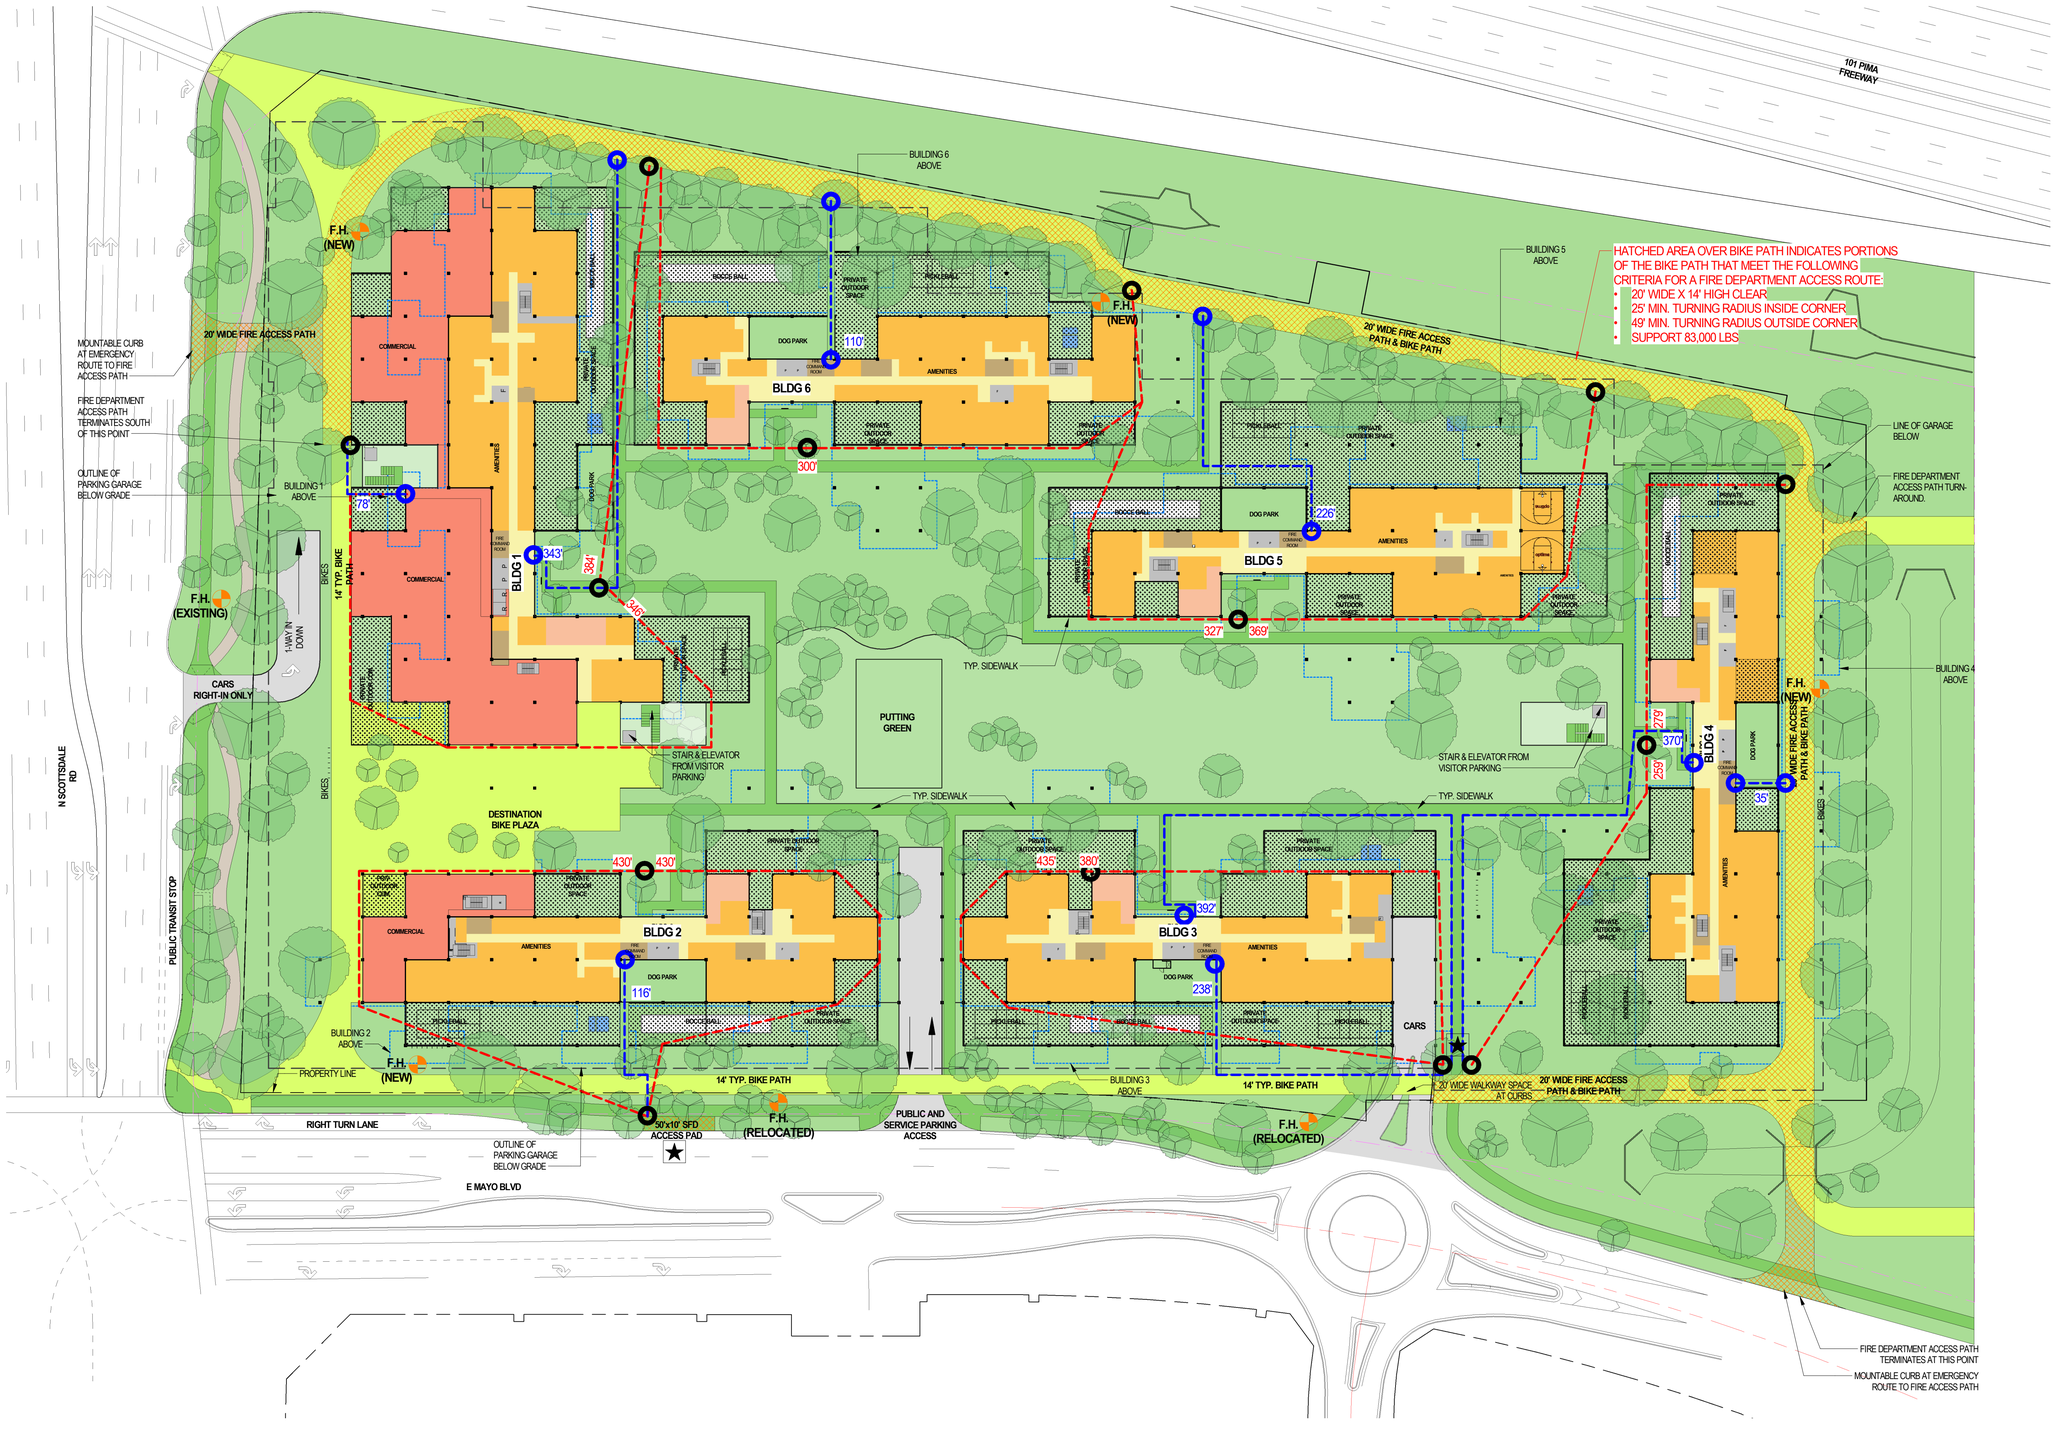

1 SITE PLAN
EX-G101 SCALE: 1" = 50'-0"

0' 25' 50' 100' 200'-0"

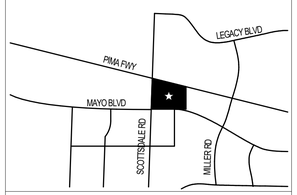

NO	DATE	DESCRIPTION

PROJECT NAME:
OPTIMA MCDOWELL MOUNTAIN VILLAGE

PARCEL ADDRESS:
18777 N. SCOTTSDALE RD, SCOTTSDALE, ARIZONA, 85255

DAVID HOVEY AND ASSOCIATES ARCHITECT, INC.
7157 E RANCHO VISTA DR, SUITE 109 SCOTTSDALE, AZ 85251
TEL: (480) 874 - 9900 FAX: (480) 425 - 7178
EMAIL: DCHDEVELOPMENTINC@OPTIMA.INC

OWNER ADDRESS:
630 VERNON AVE. GLENCOE, IL 60022
PH. 847.835.8400
EMAIL: DCHDEVELOPMENTINC@OPTIMA.INC

PLANS, DRAWINGS AND RENDERINGS ARE CONCEPTUAL IN NATURE AND ACTUAL VIEWS AND ELEVATIONS MAY VARY

THE OWNER, ARCHITECT, AND ENGINEER EXPRESSLY DISCLAIM ANY RESPONSIBILITY ARISING FROM ANY UNAUTHORIZED USE OF THESE PLANS, DRAWINGS, AND NOTES. ANY AUTHORIZATION MUST BE IN WRITING.

THIS DRAWING COPY MAY HAVE BEEN REPRODUCED AT A SIZE DIFFERENT THAN ORIGINALLY DRAWN. THE OWNER, ARCHITECT, AND ENGINEER ASSUME NO RESPONSIBILITY FOR THE USE OF INCORRECT SCALE.

DRAWING TITLE: DATE: 08/30/22
FIRE DEPARTMENT ACCESS SITE PLAN

SCALE: AS INDICATED
PROJECT NO: 5190, 5192, 5193
DRAWING NUMBER: EX-G101

Autodesk Docs://OMMV - 5185/5185 Arch_Site_9 and 10 Story Bldgs_2022.rvt
9/2/2022 2:20:36 PM