CITY OF SCOTTSDALE

Simulations

Photos

All Graphics (no plans)

Color Boards

Color Drawdowns

Exterior Building Color

Material Samples

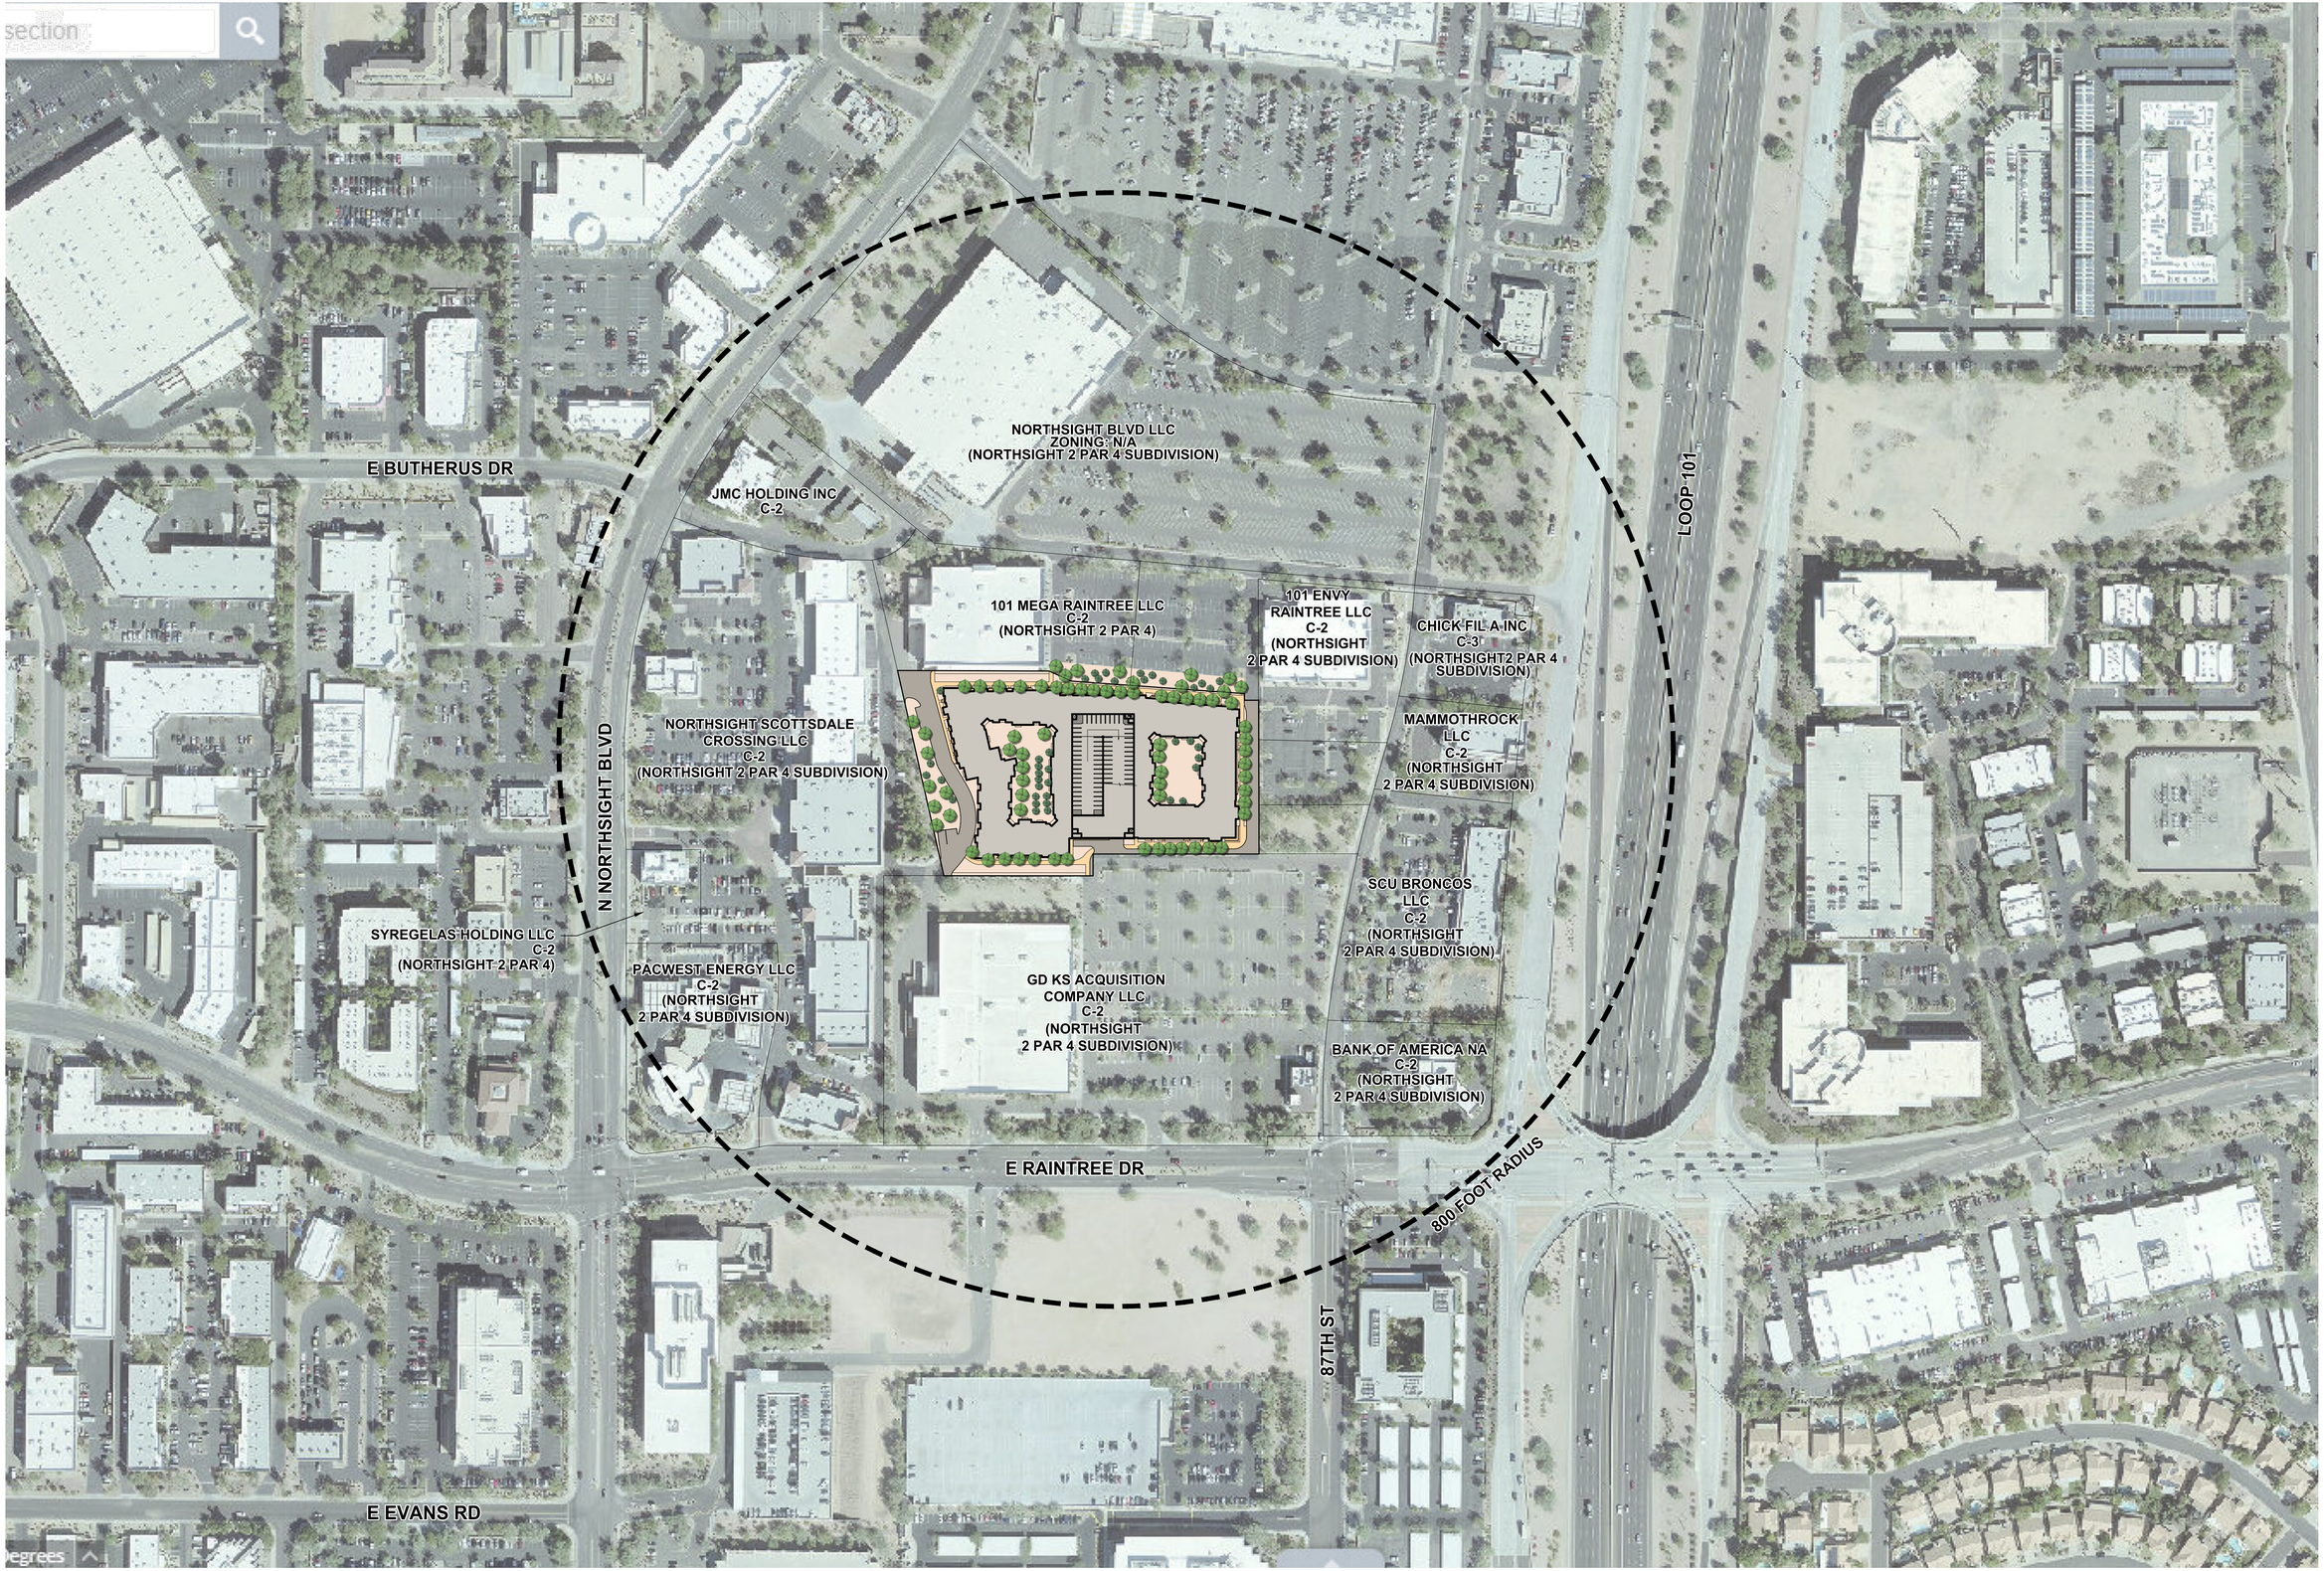

CONTEXT AERIAL
N.T.S.

1

N

CCBG
Architects, Inc.
Phoenix - San Diego
102 E. Buchanan St. Phoenix 85004
602.258.2211 f 602.255.0909
www.ccbg-arch.com

NEW APARTMENT BUILDING
RAINTREE
WOOD PARTNERS
8688 E RAINTREE DRIVE
SCOTTSDALE, AZ 85260

ISSUE

DATE	REV	FOR
05.17.19		ZONING RESUBMITTAL

Drawn
RL

Checked
PJL

Job Number
1826

Drawing
CONTEXT AERIAL

Sheet
A1.2

Copyright © 2019 by CCBG Architects, Inc.

3-2N-2019
05/20/19

PERSPECTIVE - NORTHEAST CORNER I (1)
N.T.S.

CCBG
Architects, Inc.

Phoenix - San Diego
102 East Buchanan Street
Phoenix AZ 85004 602.258.2211
www.ccbgarchitects.com

NEW APARTMENT BUILDING
RAINTREE
WOODPARTNERS
8688 E RAINTREE DRIVE
SCOTTSDALE, AZ 85260

ISSUE

DATE	REV	FOR
05.17.19		ZONING RESUBMITTAL

Drawn
JF RL
Checked
PJL
Job Number
1826
Drawing
PERSPECTIVE

Sheet
A3.3

Copyright © 2019 by CCBG Architects, Inc.

3-ZN-2019
05/20/19

X:\1826 WP RAINTREE SCOTTSDALE\DRAWING\ADT PROJECT HERE\ALTA RAINTREE\SHEETS\A3.3 PERSPECTIVE.DWG Plotted by: RICK LINAN on 5/17/2019 10:30:29 AM

PERSPECTIVE - NORTHEAST CORNER II (1)
N.T.S.

CCBG
Architects, Inc.

Phoenix - San Diego
102 East Buchanan Street
Phoenix AZ 85004 602.258.2211
www.ccbgarchitects.com

NEW APARTMENT BUILDING
RAINTREE
WOOD PARTNERS
8688 E RAINTREE DRIVE
SCOTTSDALE, AZ 85260

ISSUE

DATE	REV	FOR
05.17.19		ZONING RESUBMITTAL

Drawn
JF RL
Checked
PJL
Job Number
1826
Drawing
PERSPECTIVE

Sheet
A3.4

Copyright © 2019 by CCBG Architects, Inc.

3-ZN-2019
05/20/19

X:\1826 WP RAINTREE SCOTTSDALE\DRAWING\ARDT PROJECT HEREALTA RAINTREE\SHEETS\A3.4 PERSPECTIVE.DWG Plotted by: RICK LINAN on 5/17/2019 10:30:49 AM

CCBG
Architects, Inc.

Phoenix - San Diego
102 East Buchanan Street
Phoenix AZ 85004 602.258.2211
www.ccbgarchitects.com

PERSPECTIVE - NORTHEAST CORNER III (1)
N.T.S.

NEW APARTMENT BUILDING
RAINTREE
WOOD PARTNERS
8688 E RAINTREE DRIVE
SCOTTSDALE, AZ 85260

ISSUE

DATE	REV	FOR
05.17.19		ZONING RESUBMITTAL

Drawn
JF RL
Checked
PJL
Job Number
1826
Drawing
PERSPECTIVE

Sheet
A3.5

Copyright © 2019 by CCBG Architects, Inc.

3-2N-2019
05/20/19

X:\1826 WP RAINTREE SCOTTSDALE\DRAWINGS\ADD PROJECT HERE\ALTA RAINTREE\SHEETS\A4.1 PERSPECTIVE.DWG Plotted by: RICK LINAN on 5/17/2019 10:31:13 AM

KEY PLAN (N.T.S.)

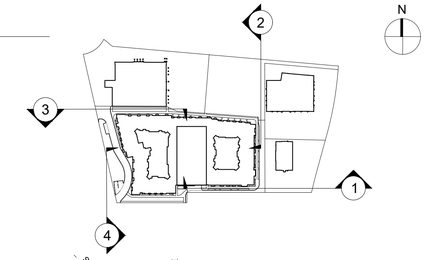

0 8' 16' 32'

WEST ELEVATION 4
1/16" = 1'-0"

0 8' 16' 32'

NORTH ELEVATION 3
1/16" = 1'-0"

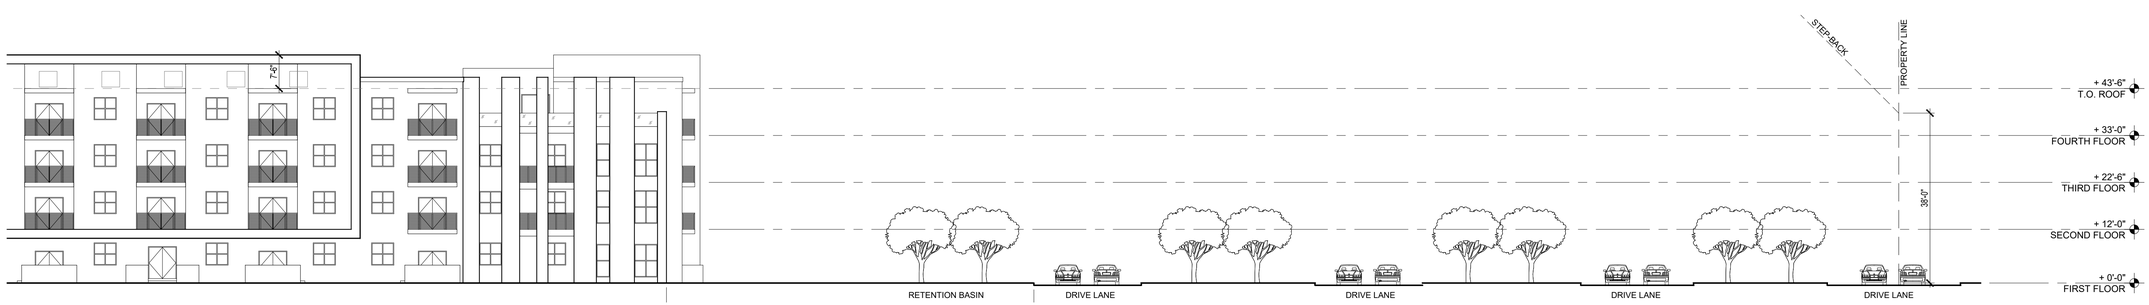

0 8' 16' 32'

EAST ELEVATION 2
1/16" = 1'-0"

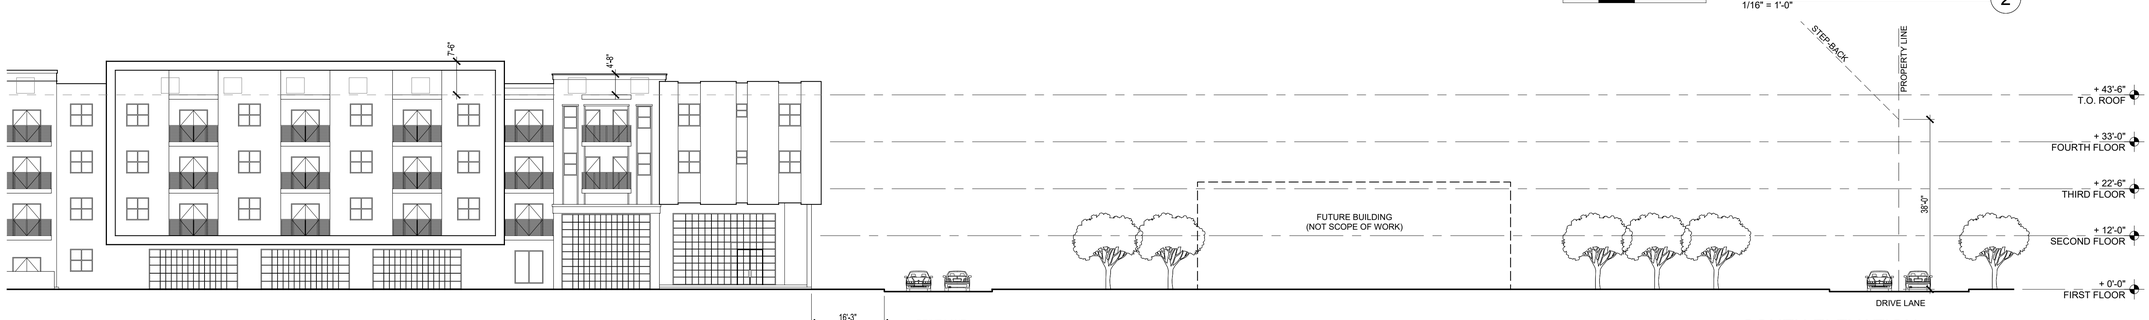

0 8' 16' 32'

SOUTH ELEVATION 1
1/16" = 1'-0"

CCBG
Architects, Inc.
Phoenix - San Diego
102 East Buchanan Street
Phoenix AZ 85004 602.258.2211
www.ccbgarchitects.com

NEW APARTMENT BUILDING
RAINTREE
WOOD PARTNERS
8688 E RAINTREE DRIVE
SCOTTSDALE, AZ 85260

ISSUE

DATE	REV	FOR
05.17.19		ZONING RESUBMITTAL

Drawn
RL
Checked
PJL
Job Number
1826
Drawing
ELEVATION WORKSHEETS
Sheet
A3.7

Copyright © 2019 by CCBG Architects, Inc.

3-2N-2019
05/20/19

X:\1826 WP RAINTREE SCOTTSDALE\DRAWING\ARDT PROJECT HEREALTA RAINTREE\SHEETS\A3.5 ELEVATION WORKSHEETS.DWG Plotted by: RICK LINAN on 5/17/2019 12:19:54 PM

KEYNOTES

1. METAL SIDING - (WHITE) DUNN EDWARDS
2. STUCCO - (WHITE) DUNN EDWARDS
3. STUCCO - (GRAY) DUNN EDWARDS
4. STUCCO - (MARINE BLUE) DUNN EDWARDS
5. STUCCO - (BROWN) DUNN EDWARDS
6. BRICK - (LIGHT GRAY) OLDCASTLE QUIKBRIK
7. EXPOSED CONCRETE - (GRAY)
8. CMU - (COLD GRAY) DUNN EDWARDS
9. STEEL RAILING - (CHARCOAL) DUNN EDWARDS
10. ROOF LINE BEYOND
11. MECHANICAL UNIT BEYOND

* LOWEST PARAPET PROVIDES 100% SCREEN COVERAGE FOR ALL MECHANICAL UNITS

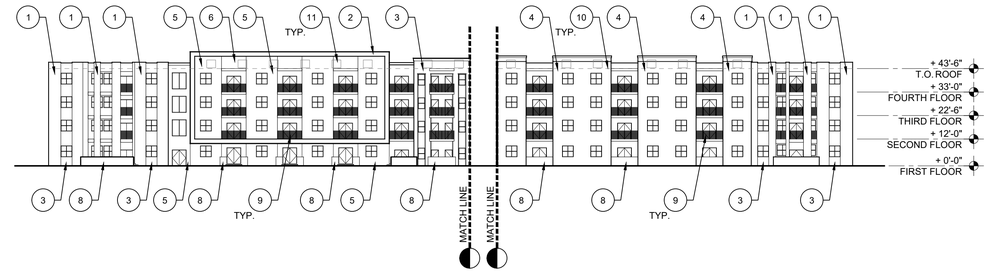

0 16' 32' 64'

WEST ELEVATION 5
1/32" = 1'-0"

0 16' 32' 64'

WEST ELEVATION 4
1/32" = 1'-0"

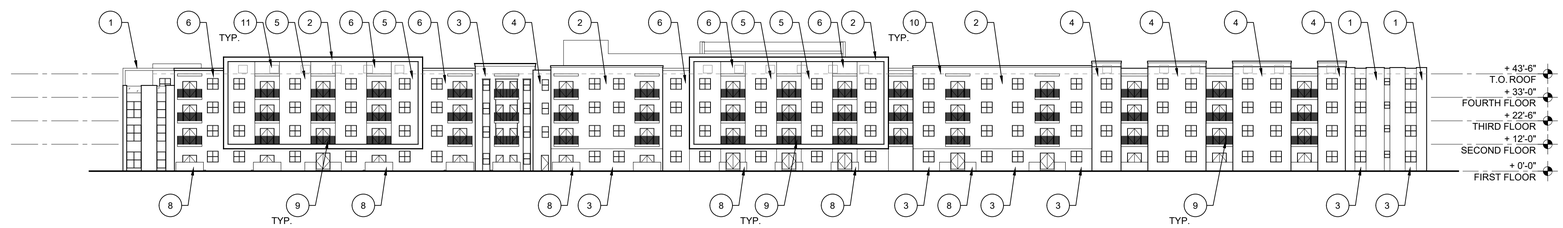

0 16' 32' 64'

NORTH ELEVATION 3
1/32" = 1'-0"

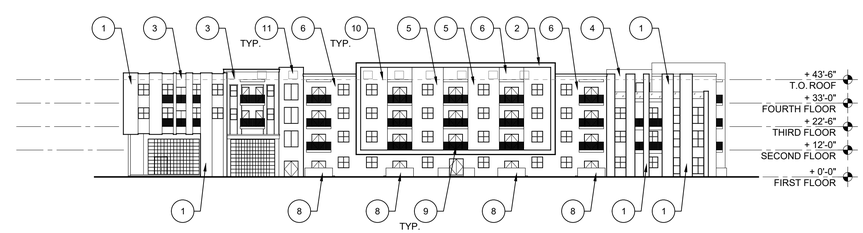

0 16' 32' 64'

EAST ELEVATION 2
1/32" = 1'-0"

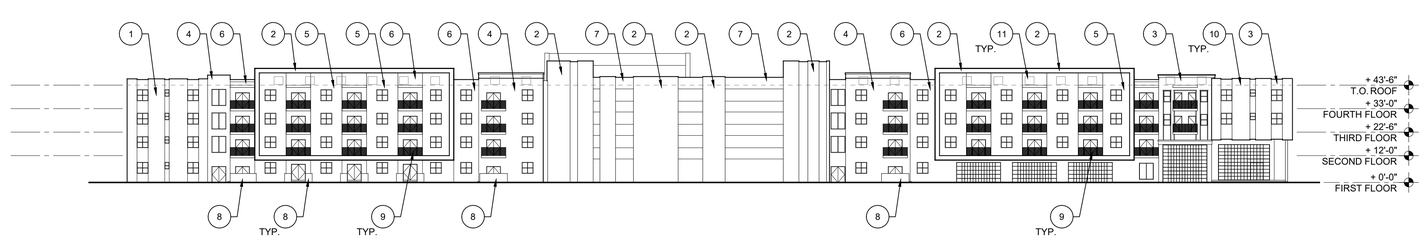

0 16' 32' 64'

SOUTH ELEVATION 1
1/32" = 1'-0"

CCBG
Architects, Inc.
Phoenix - San Diego
102 East Buchanan Street
Phoenix AZ 85004 602.258.2211
www.ccbgarchitects.com

NEW APARTMENT BUILDING
RAINTREE
WOOD PARTNERS
8688 E RAINTREE DRIVE
SCOTTSDALE, AZ 85260

ISSUE

DATE	REV	FOR
05.17.19		ZONING RESUBMITTAL

Drawn
RL
Checked
PJL
Job Number
1826
Drawing
ELEVATIONS

Sheet
A3.1

Copyright © 2019 by CCBG Architects, Inc.

3-2N-2019
05/20/19

X:\1826 WP RAINTREE SCOTTSDALE\DRAWING\ADDT PROJECT HERE\ALTA RAINTREE\SHEETS\A3.1 ELEVATIONS.DWG Plotted by: RICK LUNAN on: 5/16/2019 5:01:28 PM

KEY PLAN (N.T.S.)

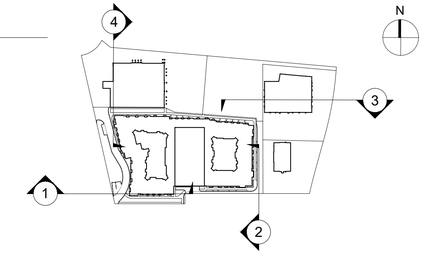

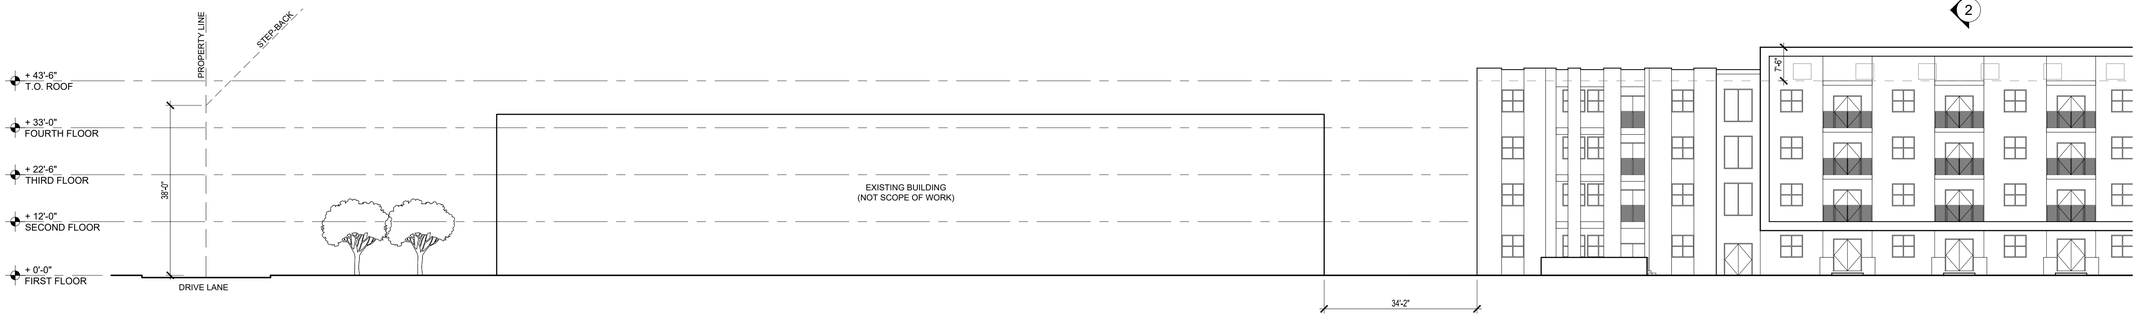

0 8' 16' 32'

WEST ELEVATION 4

1/16" = 1'-0"

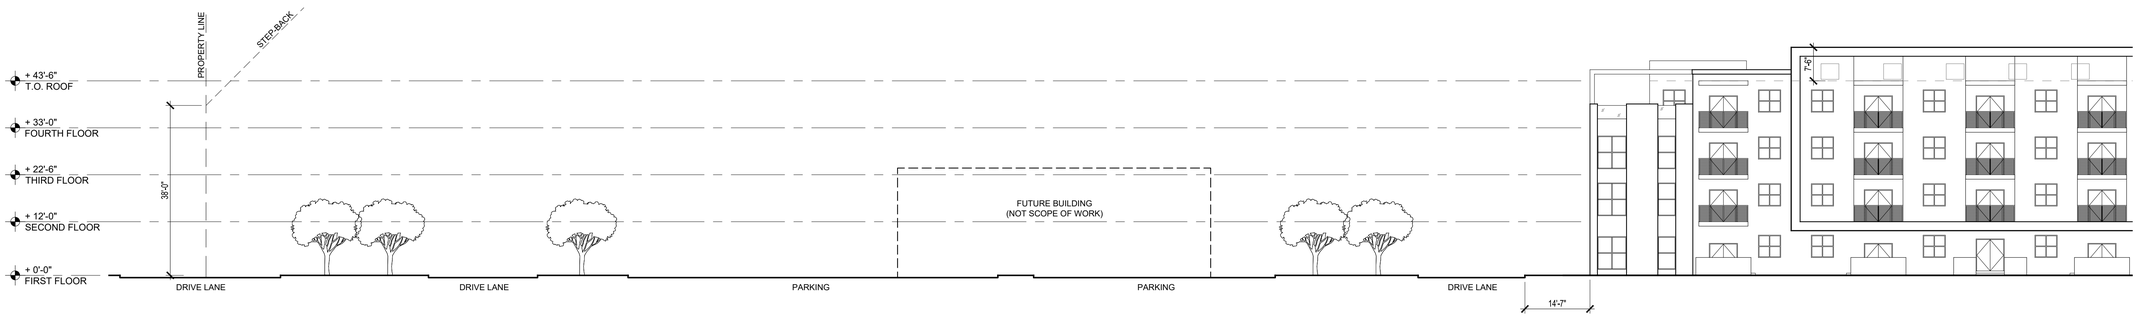

0 8' 16' 32'

NORTH ELEVATION 3

1/16" = 1'-0"

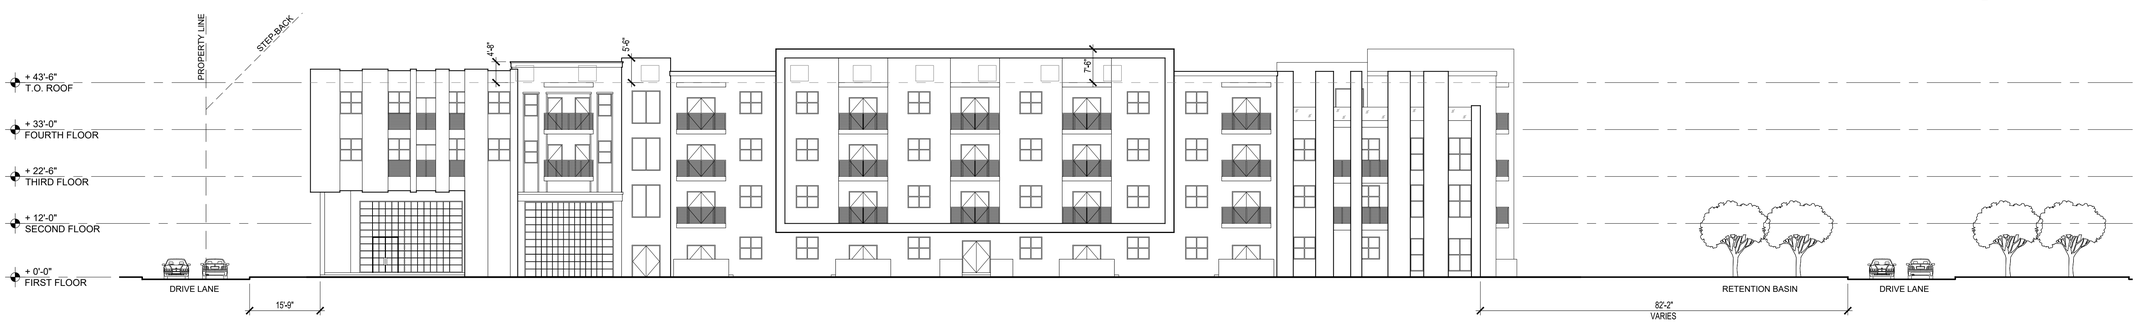

0 8' 16' 32'

EAST ELEVATION 2

1/16" = 1'-0"

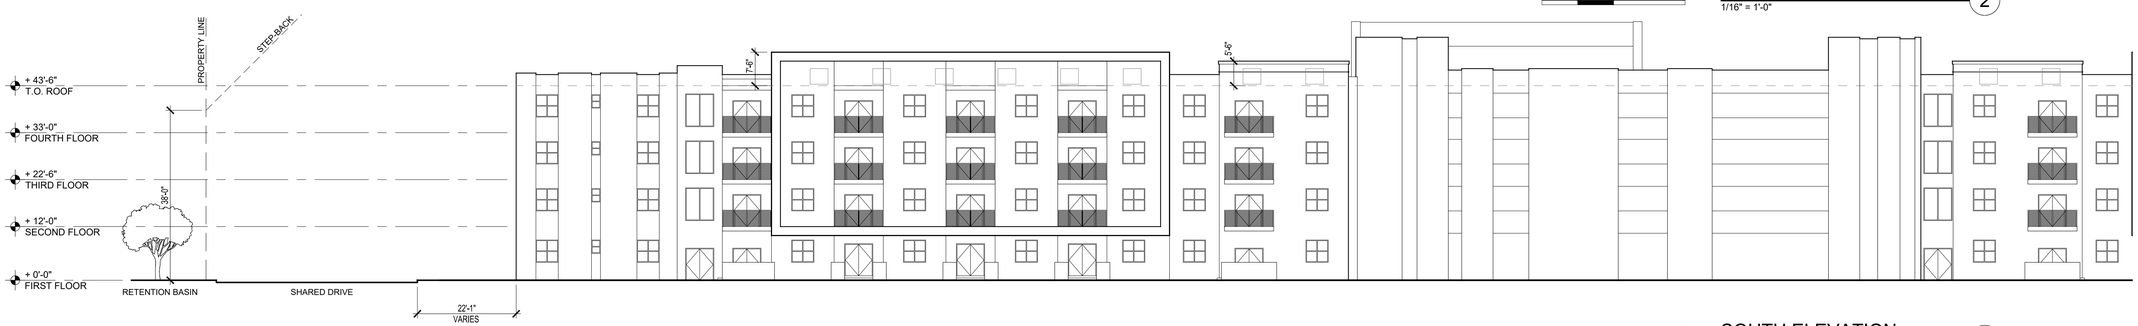

0 8' 16' 32'

SOUTH ELEVATION 1

1/16" = 1'-0"

CCBG
Architects, Inc.
Phoenix - San Diego
102 East Buchanan Street
Phoenix AZ 85004 602.258.2211
www.ccbgarchitects.com

NEW APARTMENT BUILDING
RAINTREE
WOOD PARTNERS
8688 E RAINTREE DRIVE
SCOTTSDALE, AZ 85260

ISSUE

DATE	REV	FOR
05.17.19		ZONING RESUBMITTAL

Drawn
RL
Checked
PJL
Job Number
1826
Drawing
ELEVATION WORKSHEETS
Sheet
A3.6

Copyright © 2019 by CCBG Architects, Inc.

3-2N-2019
05/20/19

X:\1826 VIP RAINTREE SCOTTSDALE\DRAWING\ADDT PROJECT HERE\ALTA RAINTREE\SHEETS\A3.6 ELEVATION WORKSHEETS.DWG Plotted by: RICK LINAN on 5/17/2019 12:19:18 PM

KEYNOTES

1. METAL SIDING - (WHITE) DUNN EDWARDS
2. STUCCO - (WHITE) DUNN EDWARDS
3. STUCCO - (GRAY) DUNN EDWARDS
4. STUCCO - (MARINE BLUE) DUNN EDWARDS
5. STUCCO - (BROWN) DUNN EDWARDS
6. BRICK - (LIGHT GRAY) OLDCASTLE QUIKBRIK
7. EXPOSED CONCRETE - (GRAY)
8. CMU - (COLD GRAY) DUNN EDWARDS
9. STEEL RAILING - (CHARCOAL) DUNN EDWARDS
10. ROOF LINE BEYOND
11. MECHANICAL UNIT BEYOND

* LOWEST PARAPET PROVIDES 100% SCREEN COVERAGE FOR ALL MECHANICAL UNITS

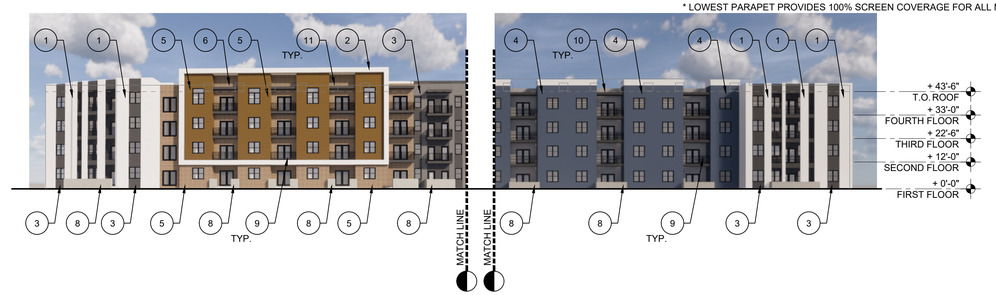

0 16' 32' 64'

WEST ELEVATION 5
1/32" = 1'-0"

0 16' 32' 64'

WEST ELEVATION 4
1/32" = 1'-0"

0 16' 32' 64'

NORTH ELEVATION 3
1/32" = 1'-0"

0 16' 32' 64'

EAST ELEVATION 2
1/32" = 1'-0"

0 16' 32' 64'

SOUTH ELEVATION 1
1/32" = 1'-0"

CCBG
Architects, Inc.
Phoenix - San Diego
102 East Buchanan Street
Phoenix AZ 85004 602.258.2211
www.ccbgarchitects.com

NEW APARTMENT BUILDING
RAINTREE
WOOD PARTNERS
8688 E RAINTREE DRIVE
SCOTTSDALE, AZ 85260

ISSUE

DATE	REV	FOR
05.17.19		ZONING RESUBMITTAL

Drawn
RL
Checked
PJL
Job Number
1826
Drawing
COLORED ELEVATIONS
Sheet
A3.2

Copyright © 2019 by CCBG Architects, Inc.

3-2N-2019
05/20/19

X:\1826 WP RAINTREE SCOTTSDALE\DRAWING\ADOT PROJECT HERE\ALTA RAINTREE\SHEETS\A1.1 COLORED ELEVATIONS.DWG Plotted by: RICK LINAN on 5/16/2019 4:34:42 PM