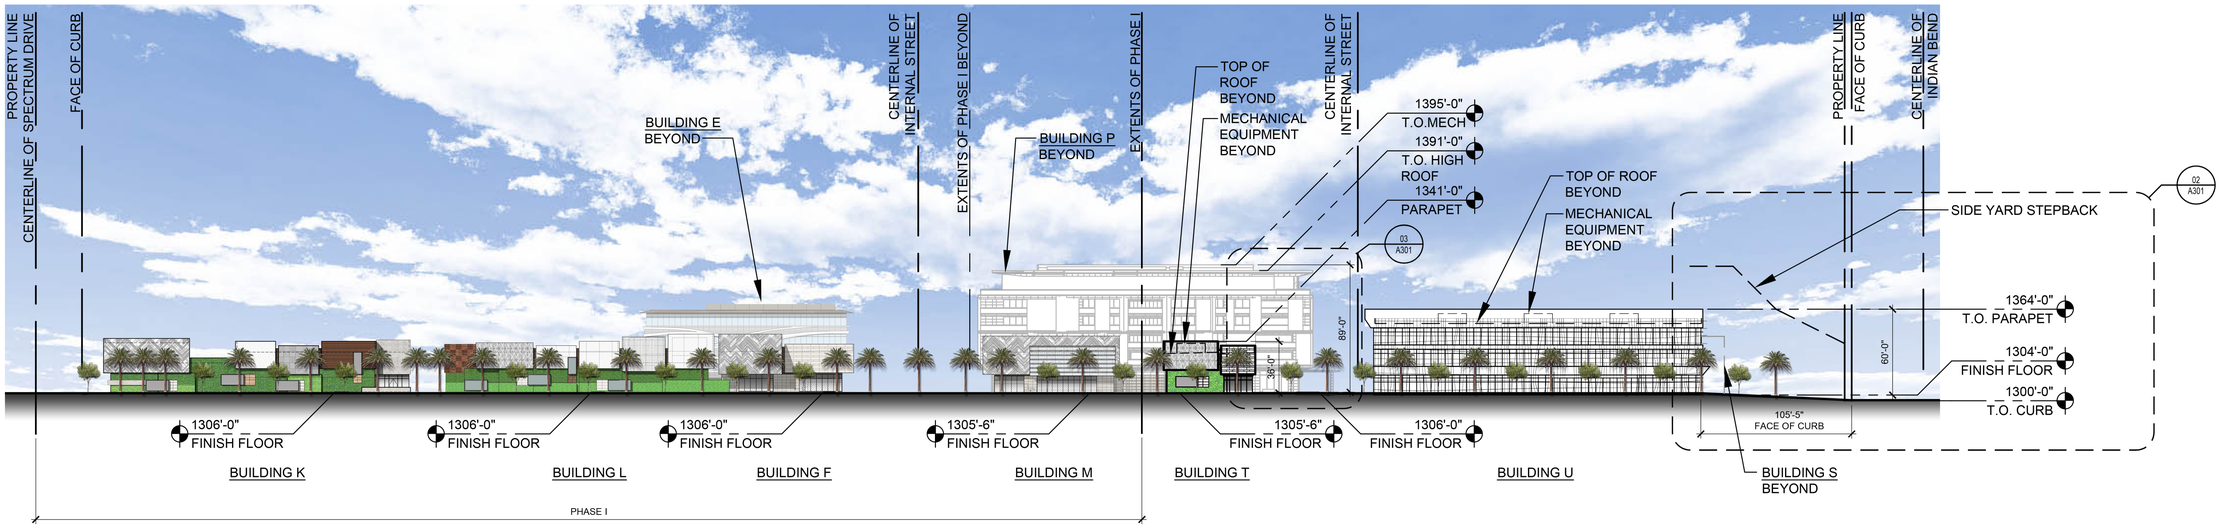

0 50' 100'

02 SCOTTSDALE RD EAST ELEVATION

SCALE: 1"=50'

REF:

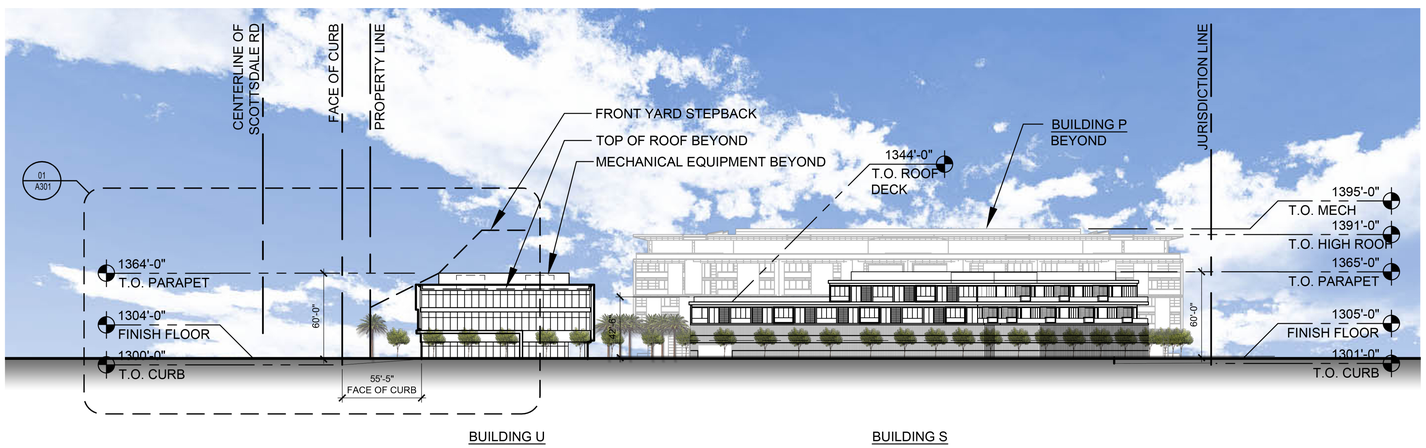

0 50' 100'

01 INDIAN BEND RD NORTH ELEVATION

SCALE: 1"=50'

REF:

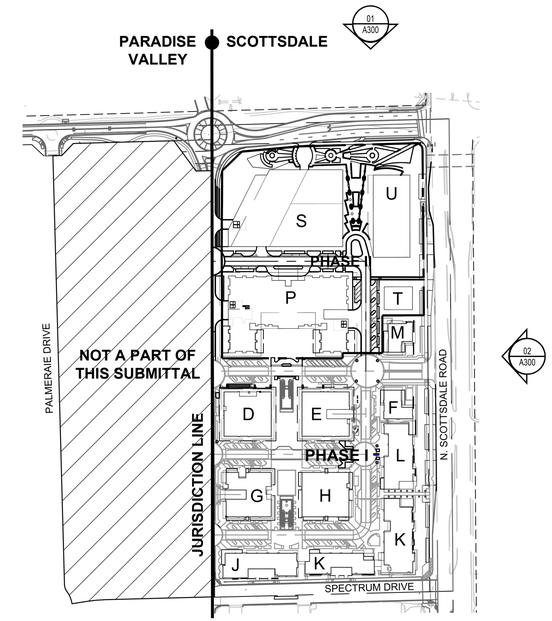

NORTH

KEY PLAN

NELSEN PARTNERS
ARCHITECTS & PLANNERS

Nelsen Partners, Inc.
Austin | Scottsdale

15210 North Scottsdale Road
Suite #300
Scottsdale, Arizona 85254
t 480.949.6800
nelsenpartners.com

REGISTERED ARCHITECT
CERTIFICATE NO. 28515
GEORGE A. MELARA
Date Signed 7/24/2020
ARIZONA, U.S.A.
Expires 12/31/2021

THE PALMERAIE PHASE II ZONING

6990 N. SCOTTSDALE RD.
SCOTTSDALE, AZ

Date
JULY 24, 2020

Drawings and written material appearing herein constitute original and unpublished work of the architect and may not be duplicated, used, or disclosed without written consent of the architect.

© 2015 NELSEN PARTNERS, INC.

Project No.
318178

A300
ELEVATIONS

7-ZN-2016#2
8/11/2020