PHOTO EXHIBIT KEY PLAN

PR-00

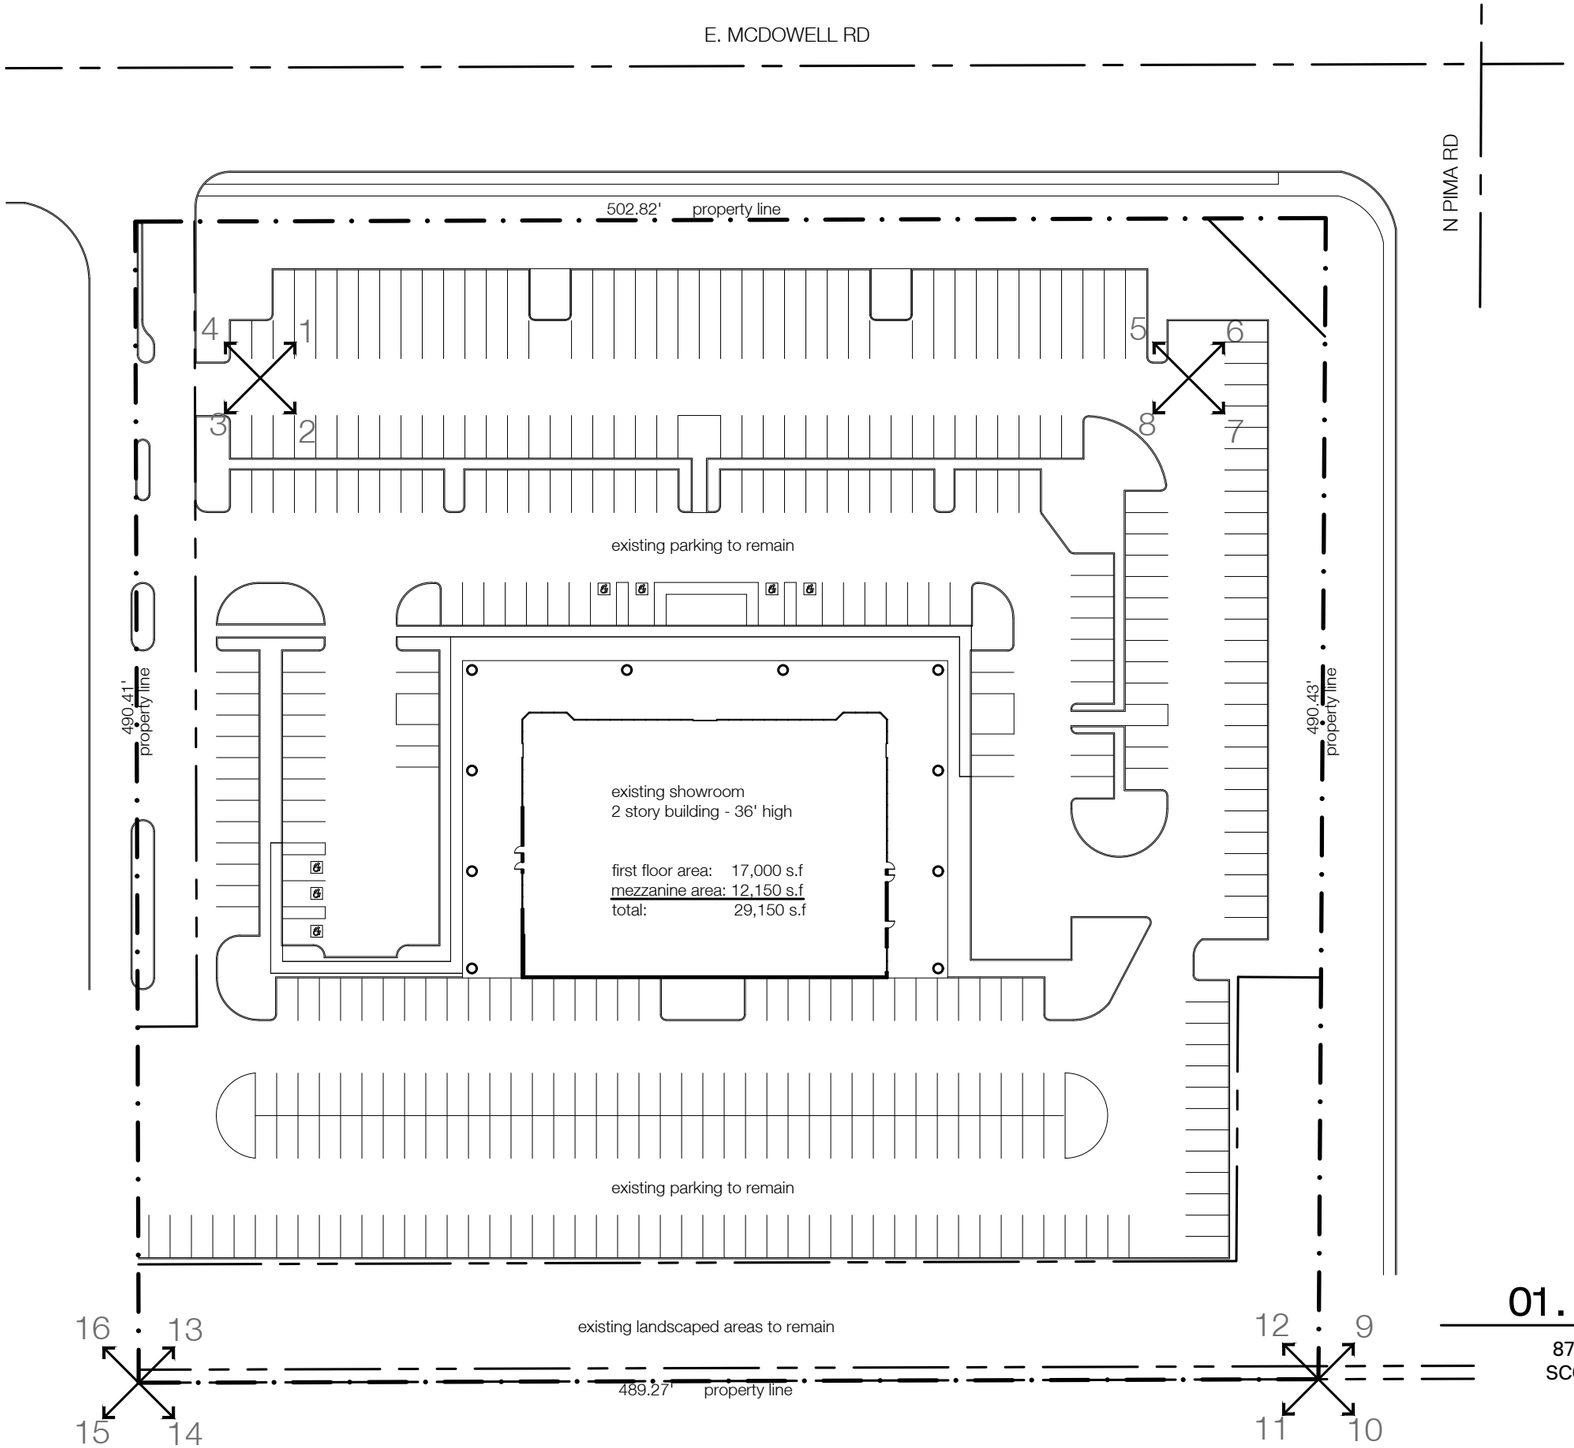

01. KEY PLAN

8705 E. MCDOWELL RD
SCOTTSDALE, AZ 85257
JULY, 21 2021
SCALE: NTS

7340 EAST MAIN STREET #210
SCOTTSDALE, ARIZONA 85251
MADEWITHALINE.COM

ALINE
ARCHITECTURE CONCEPTS

PIMA & MCDOWELL

1

2

3

4

8705 E. MCDOWELL RD
SCOTTSDALE, AZ 85257
JULY, 21 2021

7340 EAST MAIN STREET #210
SCOTTSDALE, ARIZONA 85251
MADEWITHALINE.COM

PIMA & MCDOWELL

5

6

7

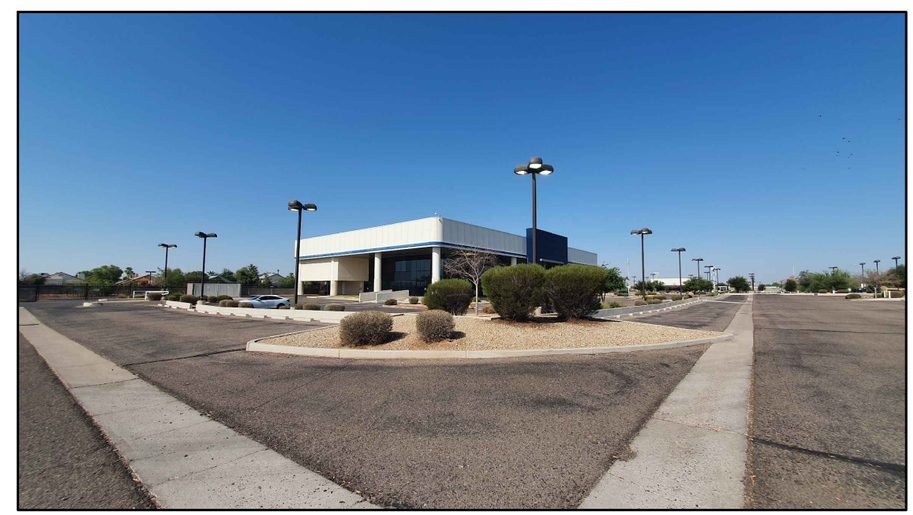

8

8705 E. MCDOWELL RD
SCOTTSDALE, AZ 85257
JULY, 21 2021

7340 EAST MAIN STREET #210
SCOTTSDALE, ARIZONA 85251
MADEWITHALINE.COM

PIMA & MCDOWELL

9

10

11

12

8705 E. MCDOWELL RD
SCOTTSDALE, AZ 85257
JULY, 21 2021

7340 EAST MAIN STREET #210
SCOTTSDALE, ARIZONA 85251
MADEWITHALINE.COM
ALINE
ARCHITECTURE CONCEPTS

13

14

15

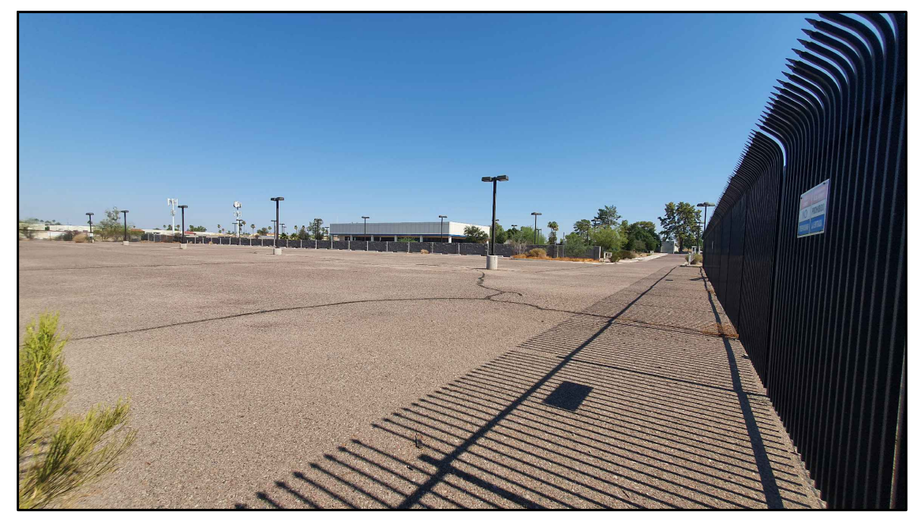

16

8705 E. MCDOWELL RD
SCOTTSDALE, AZ 85257
JULY, 21 2021

7340 EAST MAIN STREET #210
SCOTTSDALE, ARIZONA 85251
MADEWITHALINE.COM
ALINE
ARCHITECTURE CONCEPTS