PLAN VIEW SCALE: 1/8" = 1'-0"

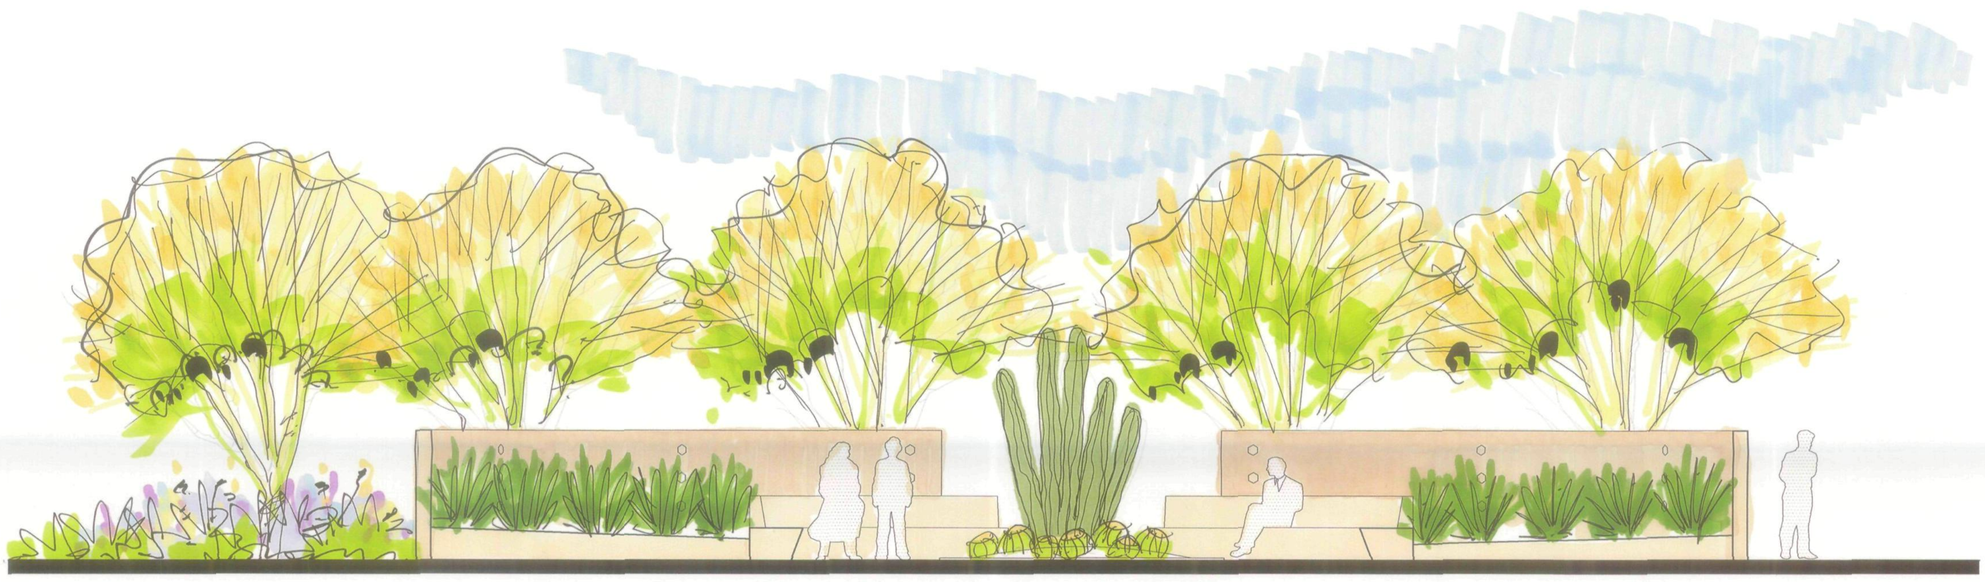

ELEVATION SCALE: 1/4" = 1'-0"

PERSPECTIVE

BARREL CACTUS NODE

SCOTTSDALE WATERFRONT, LLC.
OPUS OWR CONSTRUCTION, INC.

SCOTTSDALE WATERFRONT

SCOTTSDALE, ARIZONA

APRIL 5, 2005

Floor