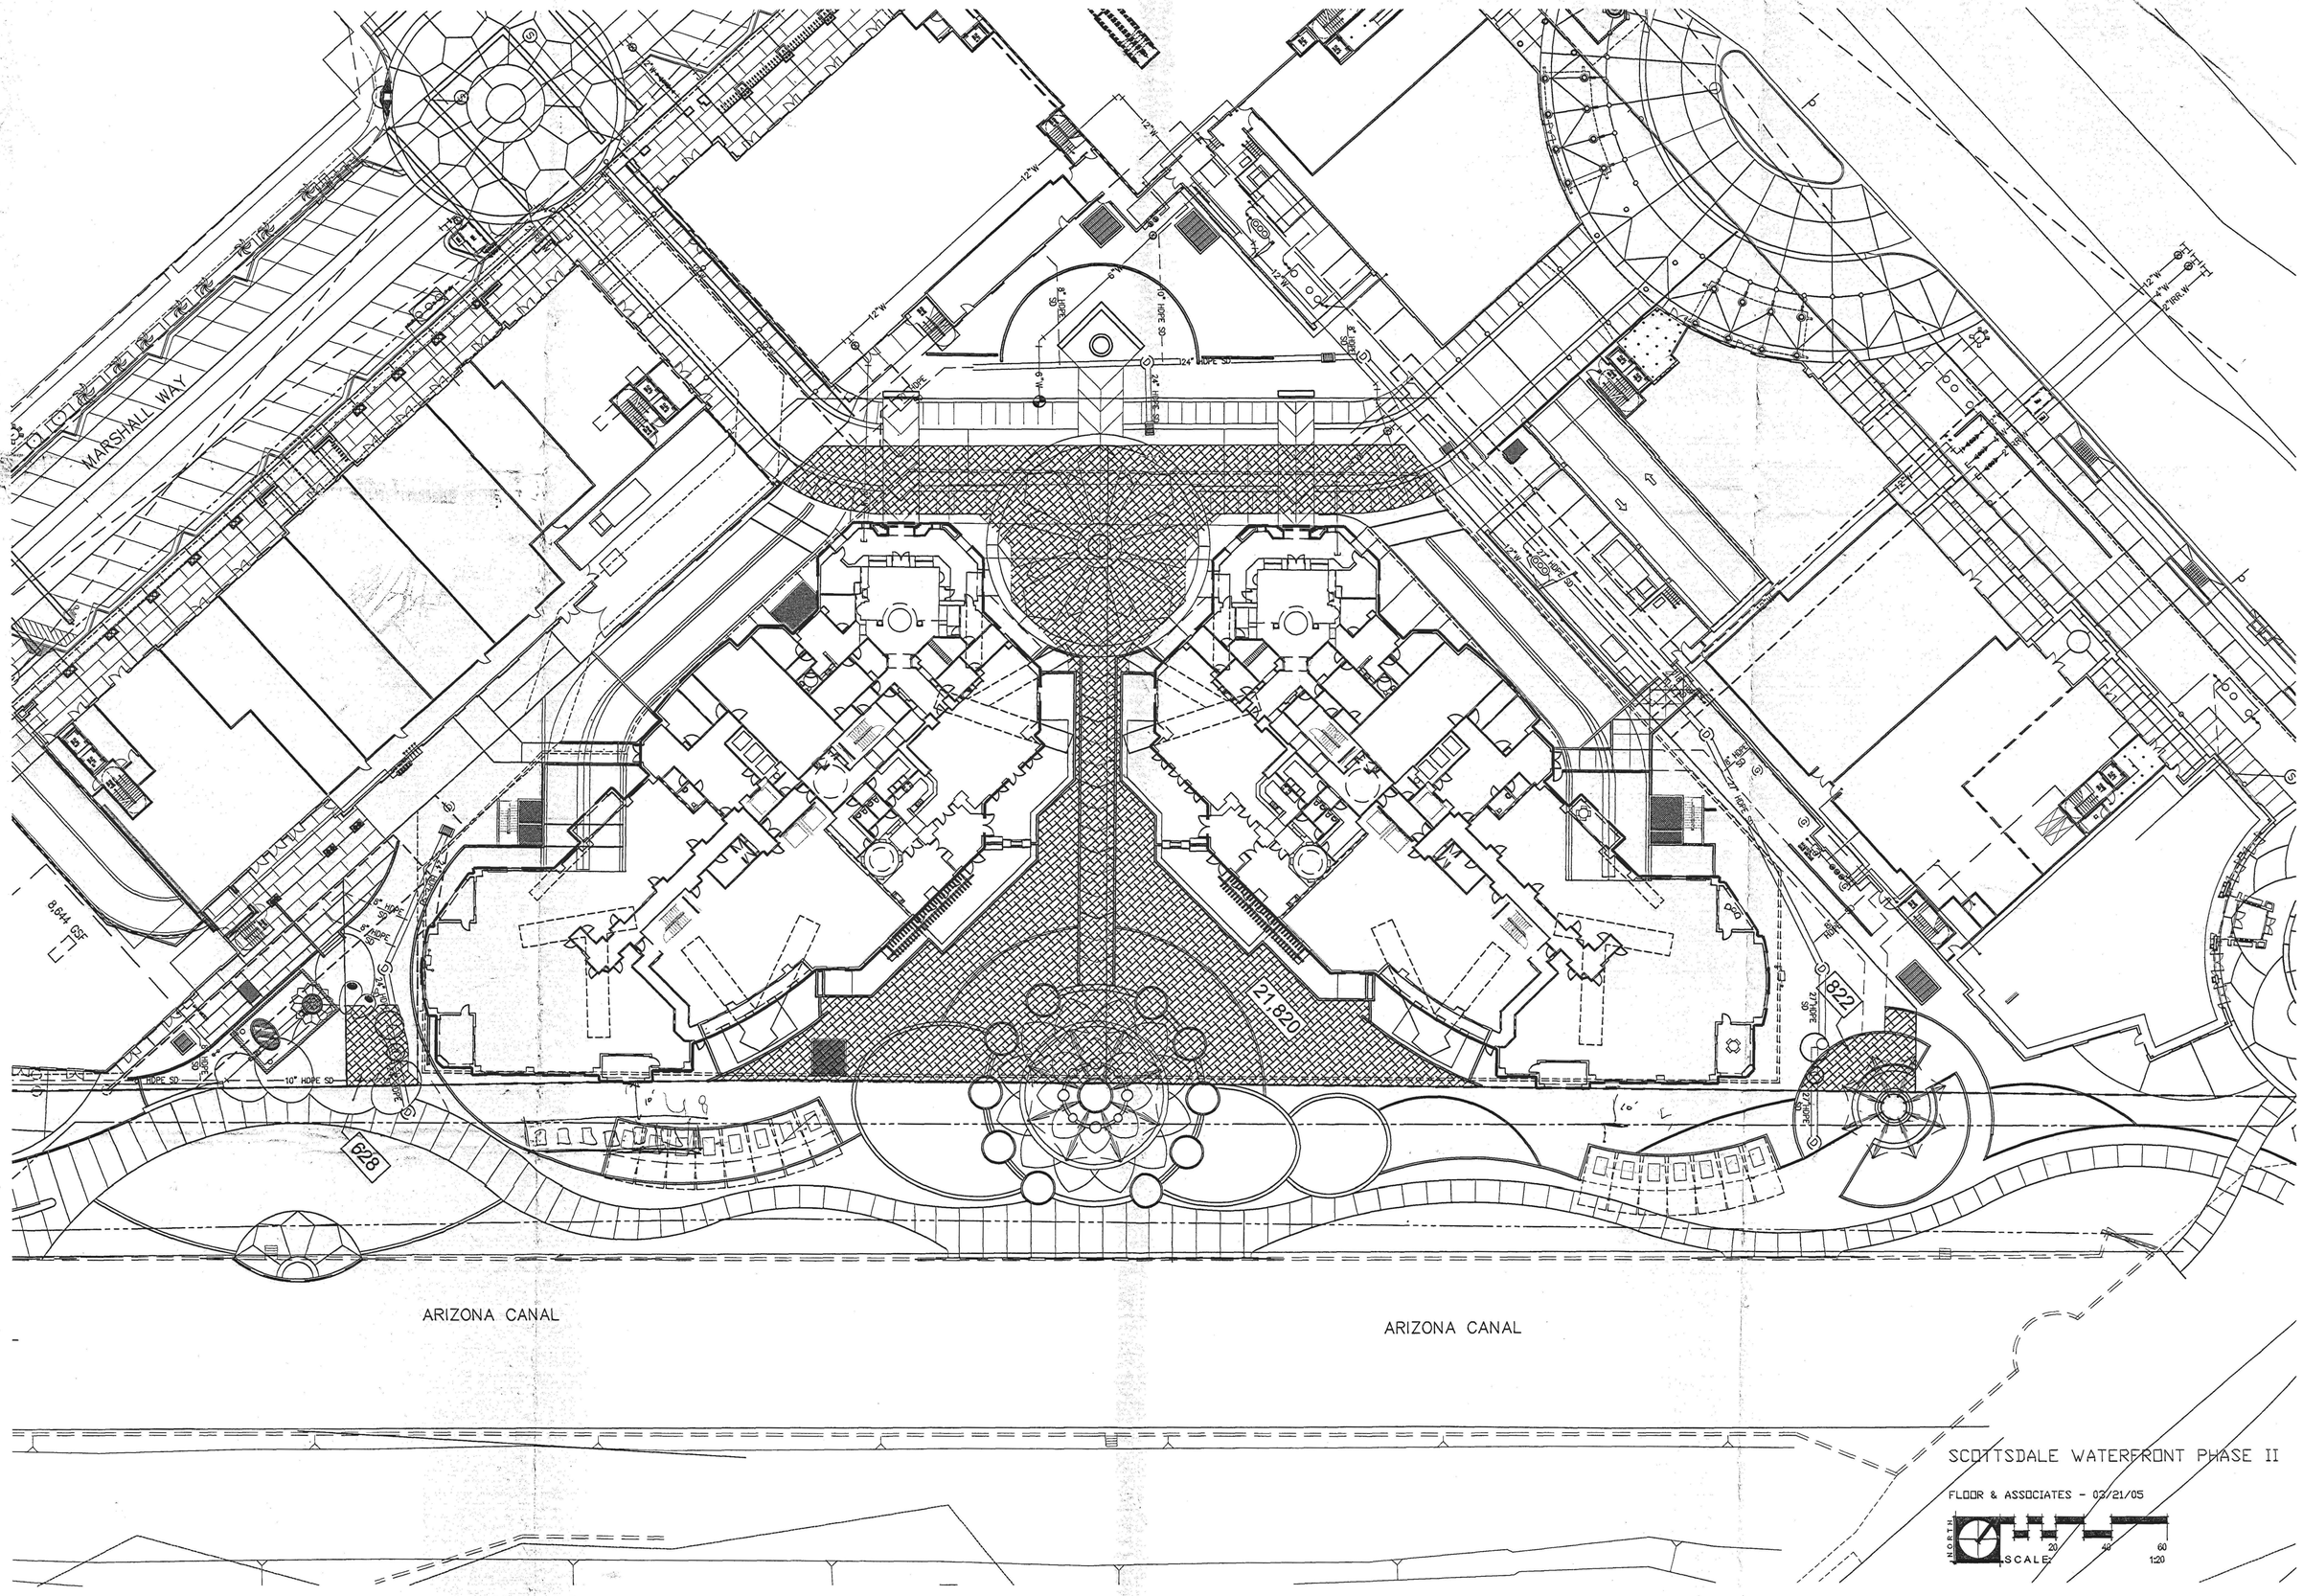
MARSHALL WAY
ARIZONA CANAL
ARIZONA CANAL
21,820
628
822
8,644 GSF
12"W
10" HDPE SD
24" HDPE SD
SCOTTSDALE WATERFRONT PHASE II
FLOOR & ASSOCIATES - 03/21/05
NORTH
SCALE
20
40
60
1:20