PRELIMINARY PLAT FOR
SERENO CANYON
A PORTION OF SECTION 11, T.4N., R.5E., OF THE G.&S.R.M., MARICOPA COUNTY, ARIZONA

SITE DATA

EXISTING ZONING	R-130 ESL
GROSS ACREAGE	320.38 AC
NET ACREAGE	300.99 AC
YIELD	122 LOTS
DENSITY	0.37 UNIT/AC
MIN. LOT SIZE	40,000.00 SQ. FT.
AVG. LOT SIZE	101,500.00 SQ.FT.
SEWER	CITY OF SCOTTSDALE
WATER	CITY OF SCOTTSDALE
FIRE	CITY OF SCOTTSDALE
ELECTRIC	ARIZONA PUBLIC SERVICE
TELEPHONE	QWEST COMMUNICATIONS
CABLE	COX COMMUNICATIONS
GAS	SOUTHWEST GAS

NOTES

1.) AN 8' P.U.E. WILL BE PROVIDED ON BOTH SIDES OF PUBLIC STREETS, UNLESS DETERMINED IS IS NOT NEEDED

2.) ALL STREETS ARE PRIVATE

3.) ALL STREETS AND TRACTS WILL BE MAINTAINED BY THE HOME OWNERS ASSOCIATION IN ACCORDANCE WITH APPLICABLE RECORDED RESTRICTIONS, AND DEVELOPMENT AGREEMENT AND STIPULATIONS.

4.) DRAINAGE EASEMENTS WILL BE MAINTAINED BY THE HOMEOWNERS ASSOCIATION

5.) CUTS AND FILLS – THERE ARE NO CUTS AND FILLS OVER 5' IN ACCORDANCE WITH CITY OF SCOTTSDALE ESL ORDINANCE

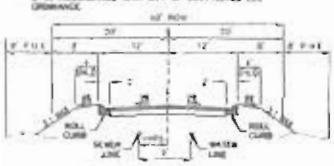

LOCAL RESIDENTIAL STREET

LOOKING UP STATION PRIVATE STREET

(A) STREET SECTION

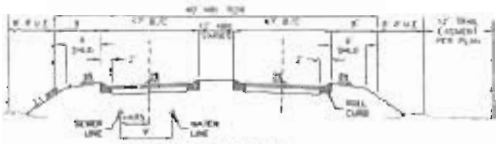

LOCAL RESIDENTIAL STREET W/ MEDIAN

LOOKING UP STATION – PRIVATE STREET

(B) STREET SECTION

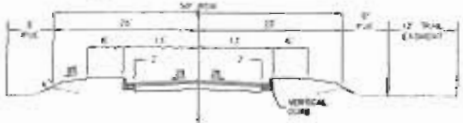

MINOR COLLECTOR NO MEDIAN

LOOKING UP STATION MINOR COLLECTOR

(C) STREET SECTION

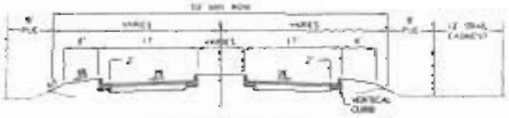

MINOR COLLECTOR WITH MEDIAN

LOOKING UP STATION MINOR COLLECTOR

(D) STREET SECTION

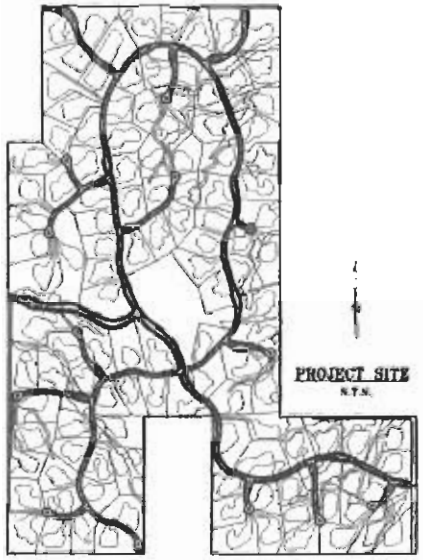

PROJECT SITE

N.T.S.

SHEET INDEX

SHEET 1	COVER SHEET
SHEET 2	SITE PLAN INDEX
SHEET 3-9	SITE PLAN
SHEET 10	TOPOGRAPHY MAP
SHEET 11	SITE CROSS SECTION DETAIL
SHEET 12	SITE CROSS SECTION DETAIL
SHEET 13	UNSTABLE SLOPES/BOULDERS ROLLING MAP
SHEET 14	BEDROCK & BOULD MAP
SHEET 15	PHASING PLAN
SHEET 17	COMBINED CONTEXT AERIAL/CONTEXT SITE PLAN
SHEET 18	SITE PLAN
SHEET 19	NATURAL AREA OPEN SPACE ANALYSIS PLAN
SHEET 20	PRELIMINARY DEVELOPMENT ENVELOPE PLAN
SHEET 21	SLOPE ANALYSIS
SHEET 22	TOPOGRAPHY & AERIAL OVERLAY WITH SITE PLAN
SHEET 23	TRAIL CIRCULATION PLAN
SHEET 24-32	CONCEPTUAL LANDSCAPE PLAN

NOTE:
BOULDERS SHALL BE CONSTRUCTED WITH CLEAN MARINE TOP SOIL WHICH IS FREE FROM ROOTS, DEBRIS, HEAVY CLAY, & LARGE STONES OR ROCKS AND IT SHALL BE COMPACTED TO A MIN. OF 90% OF MAX. DENSITY

DEVELOPER
CROWN COMMUNITY DEVELOPMENT
3040 TRAVER COURT, SUITE 100
AURORA, IL 60504
CONTACT: TOM FRANCHINO
(630) 966-2577 FAX (630) 966-0480

CIVIL ENGINEER
WOOD, PATEL AND ASSOCIATES
2051 WEST NORTHERN, SUITE 100
PHOENIX, AZ 85021
CONTACT: GORDON MARK P.E.
(602) 335-8500 FAX (602) 335-8580

LAND PLANNER
LVA URBAN DESIGN STUDIO
7502 E. MAIN STREET
SCOTTSDALE,AZ 85251
CONTACT: STEVEN A. VOSS
(480) 844-0940 FAX (480) 844-7330

LANDSCAPE ARCHITECT
LVA URBAN DESIGN STUDIO
7502 E. MAIN STREET
SCOTTSDALE,AZ 85251
CONTACT: STEVEN A. VOSS
(480) 844-0940 FAX (480) 844-7330

BENCHMARKS

LEGEND

	WATER VALVE
	FIRE HYDRANT
	SEWER MANHOLE
	DIRECTION OF SEWER FLOW
—8"W—	PROPOSED WATER
—8"S—	PROPOSED SEWER
—8"W—	EXISTING WATER
—8"S—	EXISTING SEWER
A.E.	ACCESS EASEMENT
D.E.	DRAINAGE EASEMENT
N.A.O.S.	NATURAL AREA AND OPEN SPACE EASEMENT
T.E.	TRAIL EASEMENT
P.U.E.	PUBLIC UTILITY EASEMENT
PVT D.E.	PRIVATE DRAINAGE EASEMENT
R/W	RIGHT-OF-WAY
S.L.E.	SEWER LINE EASEMENT
W.L.E.	WATER LINE EASEMENT

22-PP-2005/113-DR-2005
12/21/05

CROWN COMMUNITY DEVELOPMENT

SERENO CANYON
PRELIMINARY PLAT
COVER SHEET

PRELIMINARY
NOT FOR CONSTRUCTION OR RECORDING

WOOD/PATEL

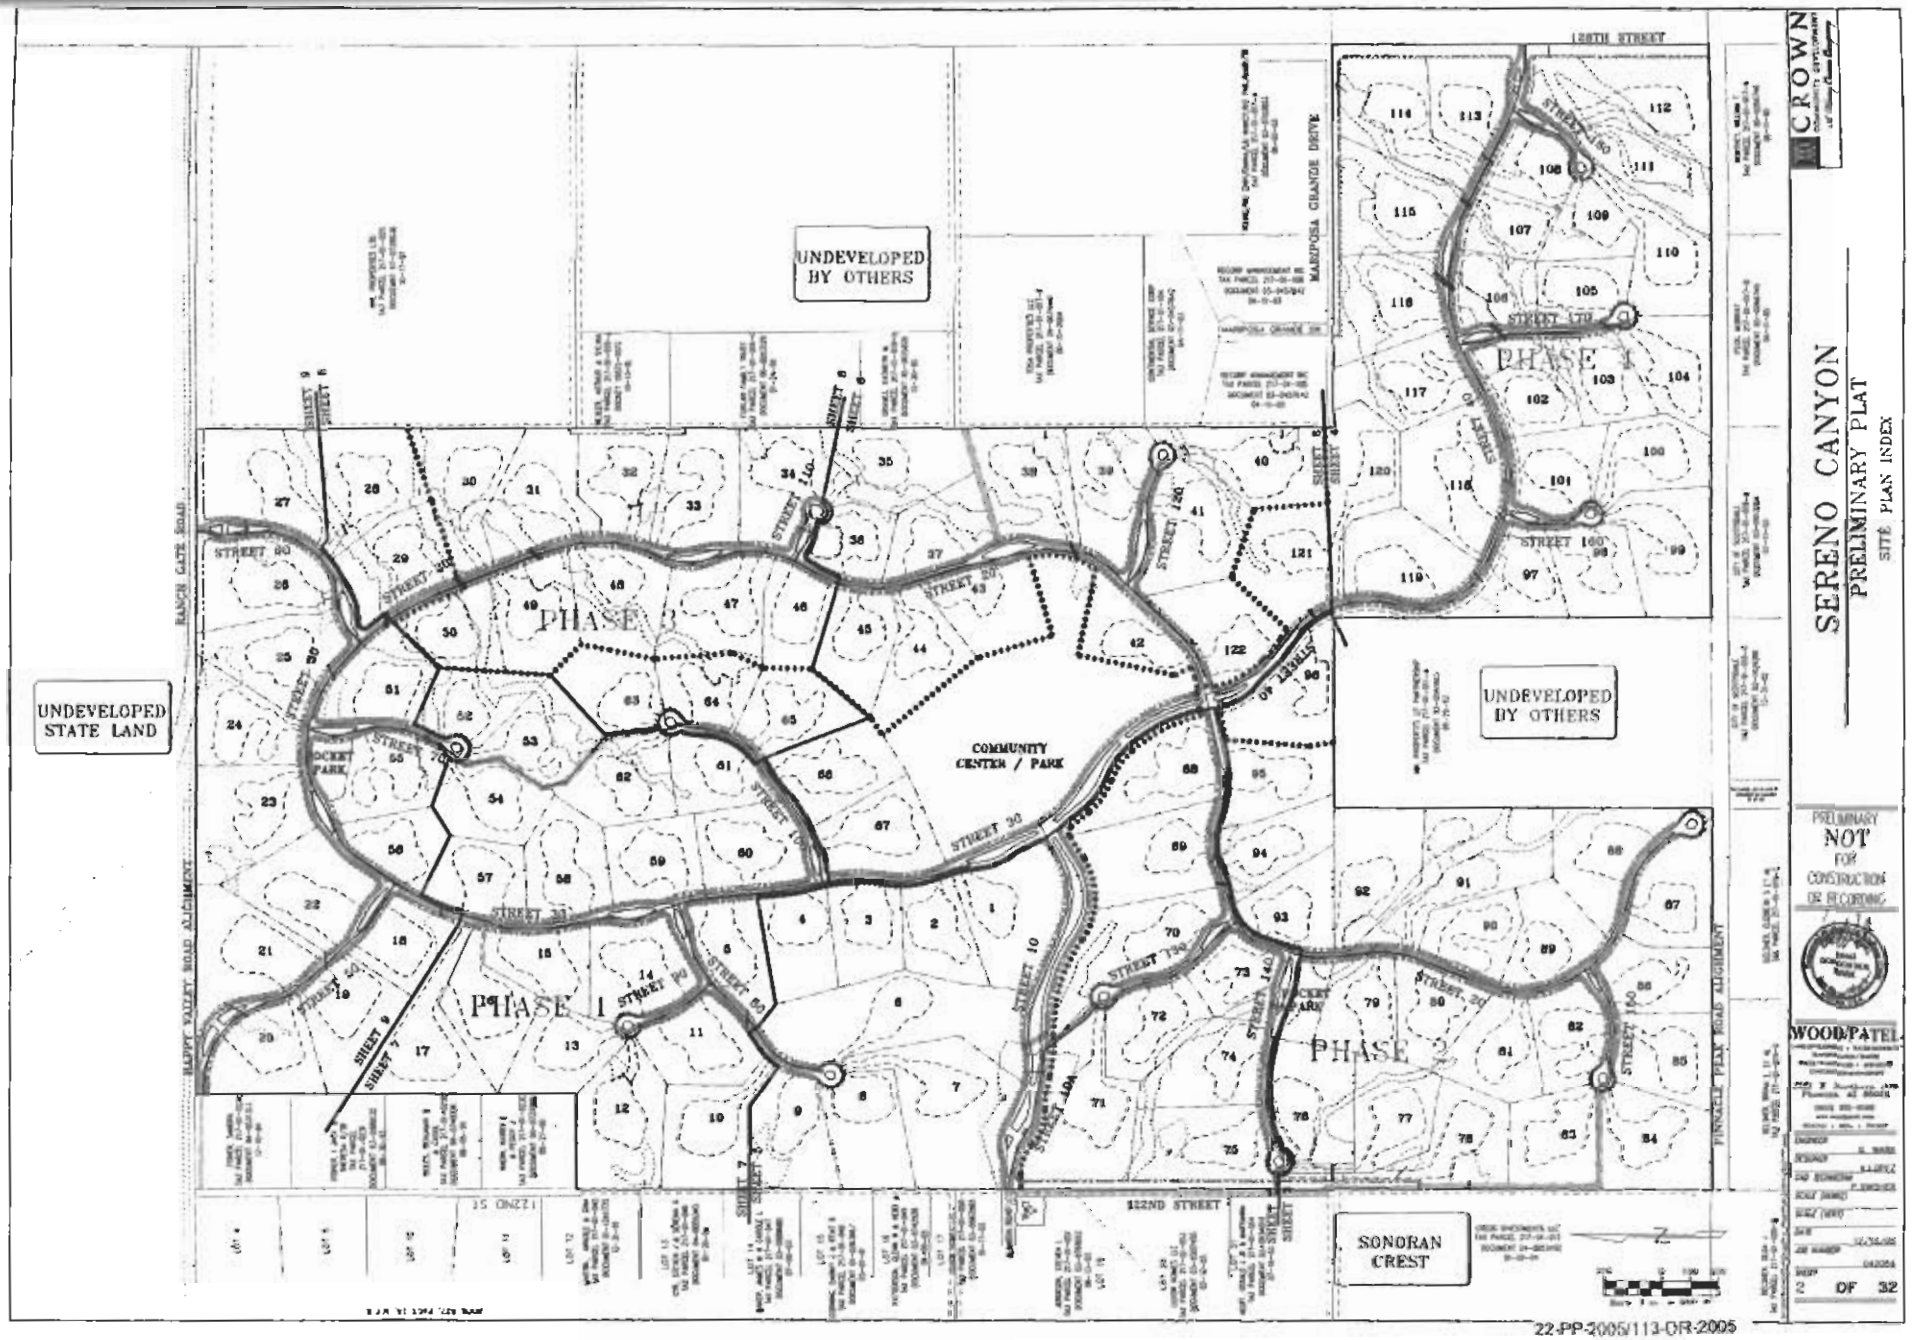

22-PP-2005/113-OR-2005
12/21/05

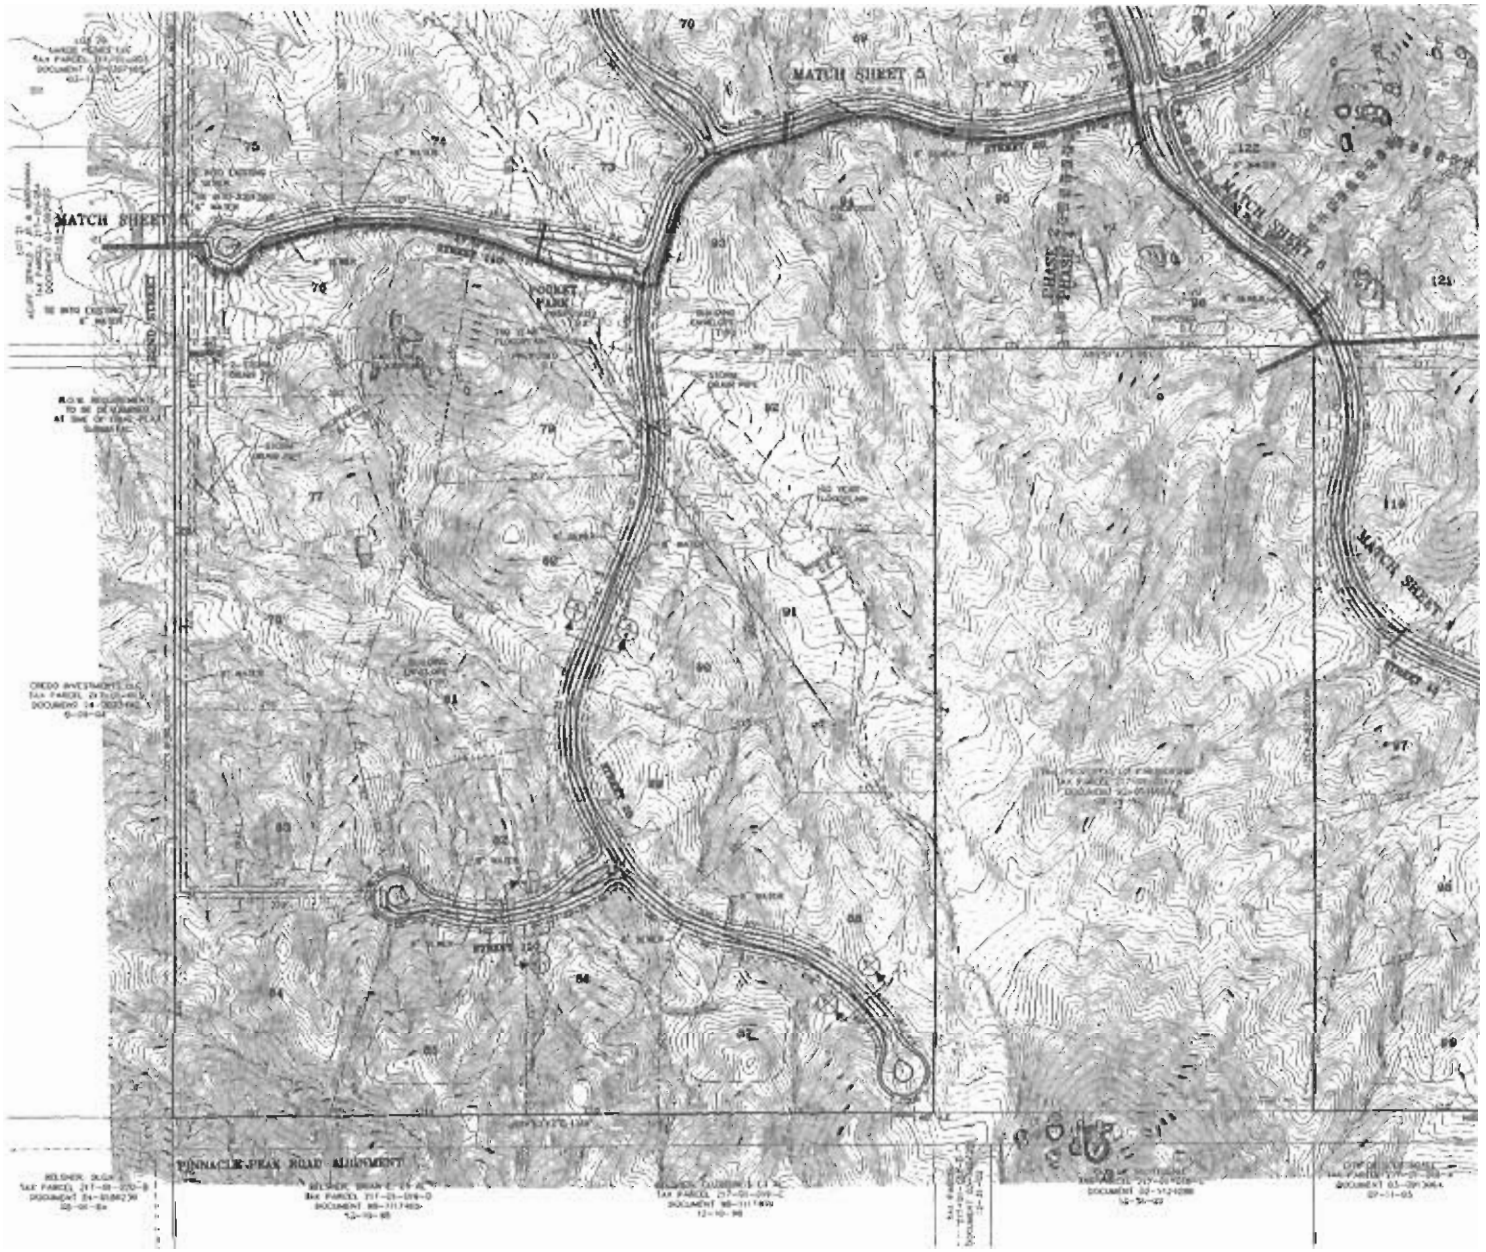

CURVE TABLE						
CURVE	DELTA	RADIUS	ARC	TANGENT	CHORD	
C1	39°17'16"	50.00'	34.29'	18.00'	33.62'	
C2	11°07'22"	150.00'	29.11'	14.59'	29.07'	
C3	32°27'44"	45.00'	25.49'	13.09'	25.15'	
C4	4°11'13"	50.00'	3.66'	1.83'	3.66'	
C5	4°11'13"	50.00'	3.66'	1.83'	3.66'	
22-PP-2005 / 13-DR-2005
12/21/05

263-5500
1-800-STAKE-IT

MCROWN

SERENO CANYON
PRELIMINARY PLAT
SITE PLAN

PRELIMINARY
NOT
FOR
CONSTRUCTION
OR RECORDING

WOOD/PATEL

9 OF 9

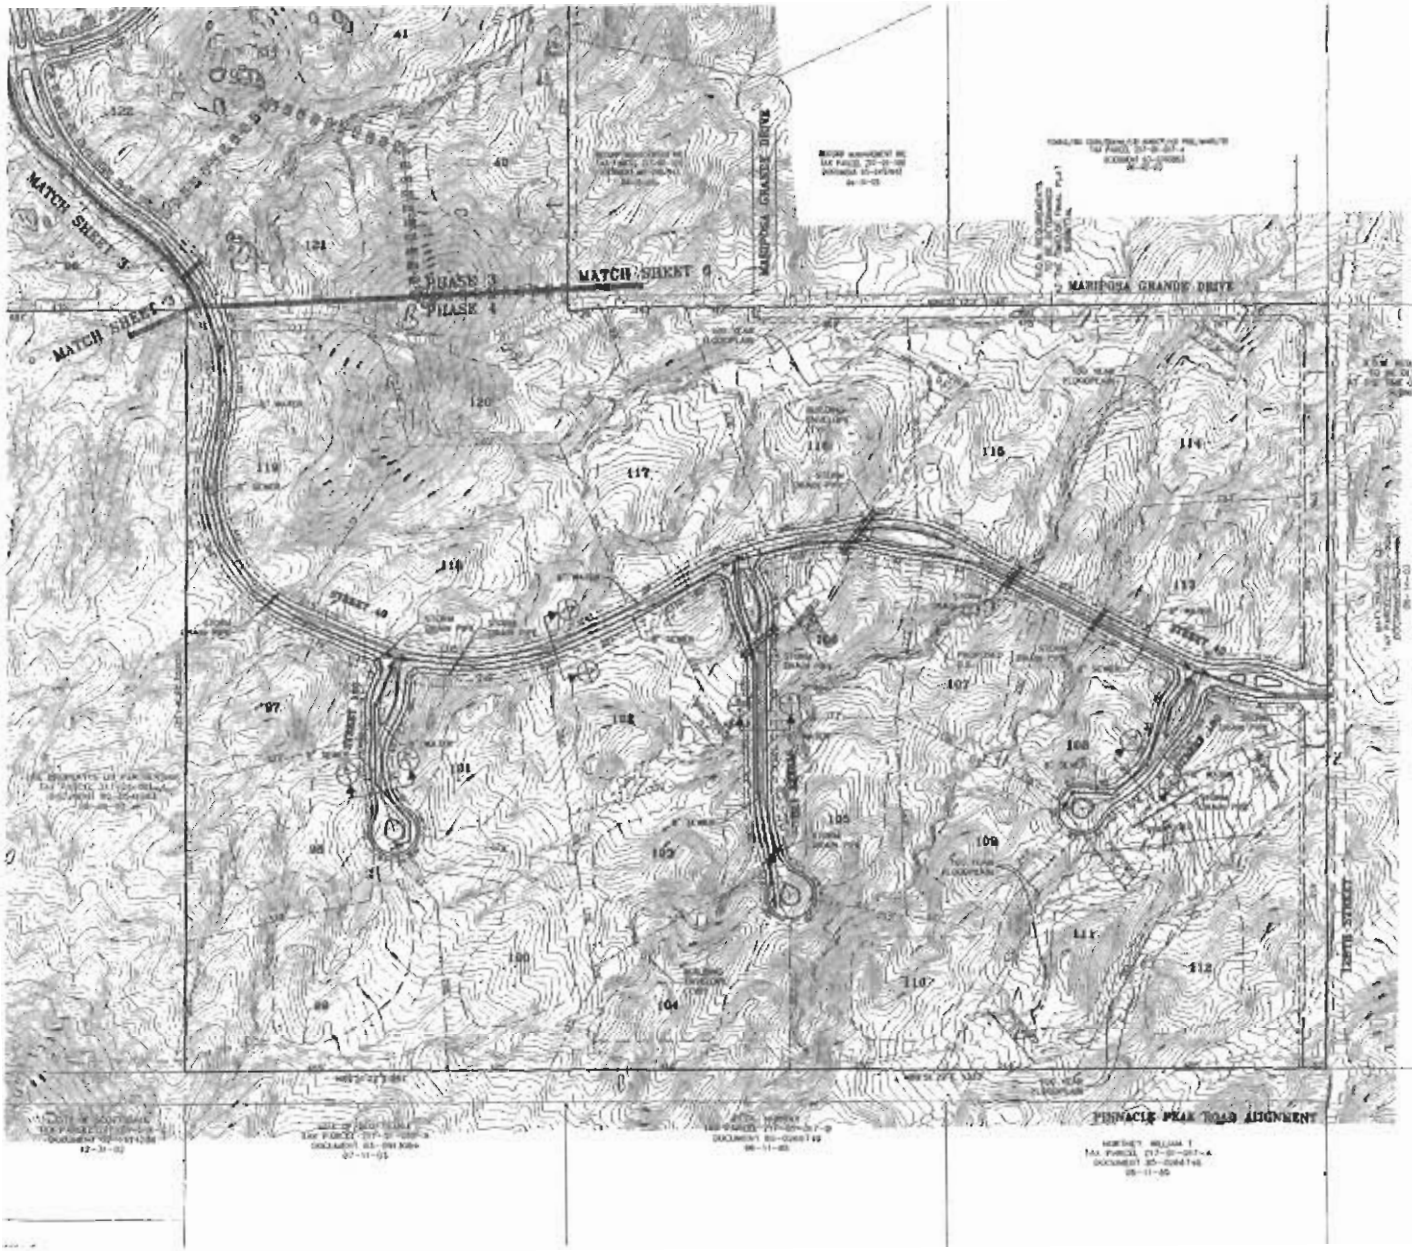

22-PP-2005/113-DR-2005
12/21/05

CROWN COMMUNITY DEVELOPMENT

SERENO CANYON

PRELIMINARY PLAT

SITE PLAN

PRELIMINARY
NOT
FOR
CONSTRUCTION
OR RECORDING

WOOD/PATEL

263-1100
1-800-STAKE-IT

4 OF 32

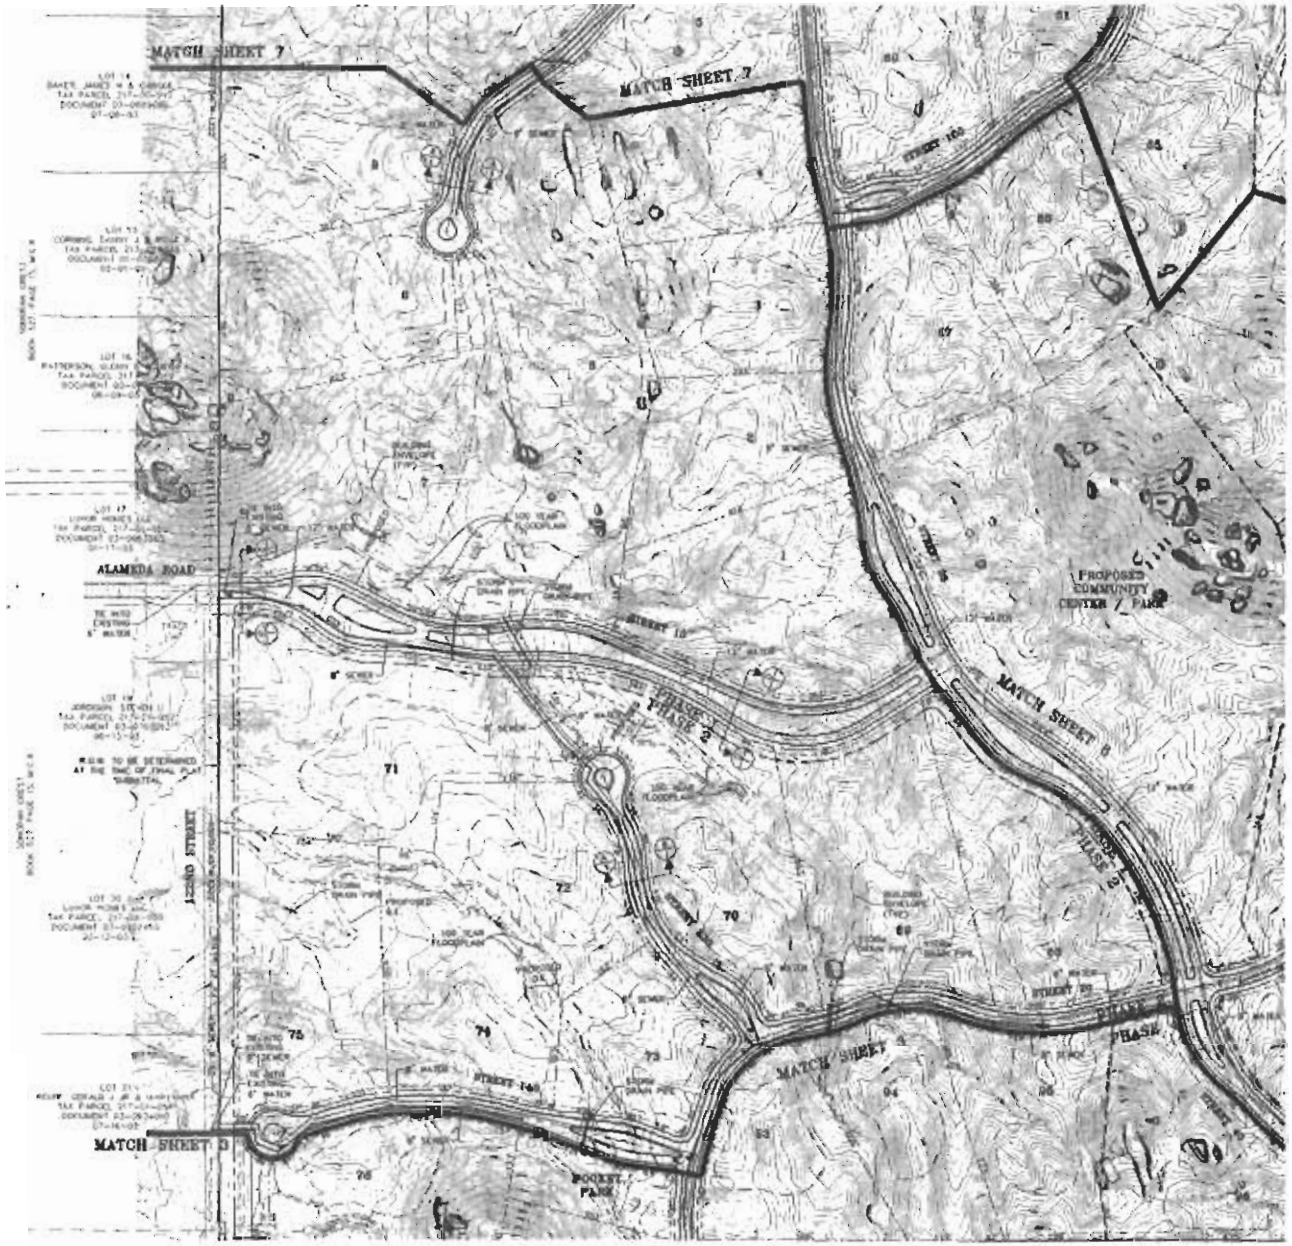

CURVE TABLE								
CURVE	DELTA	RADIUS	LENGTH	TANGENT	CHORD			
22-PP-2005/113-DR-2006
12/21/05

CROWN COMMUNITY DEVELOPMENT

SERENO CANYON
PRELIMINARY PLAT
SITE PLAN

PRELIMINARY
NOT
FOR
CONSTRUCTION
OR RECORDING

WOOD/PATEL

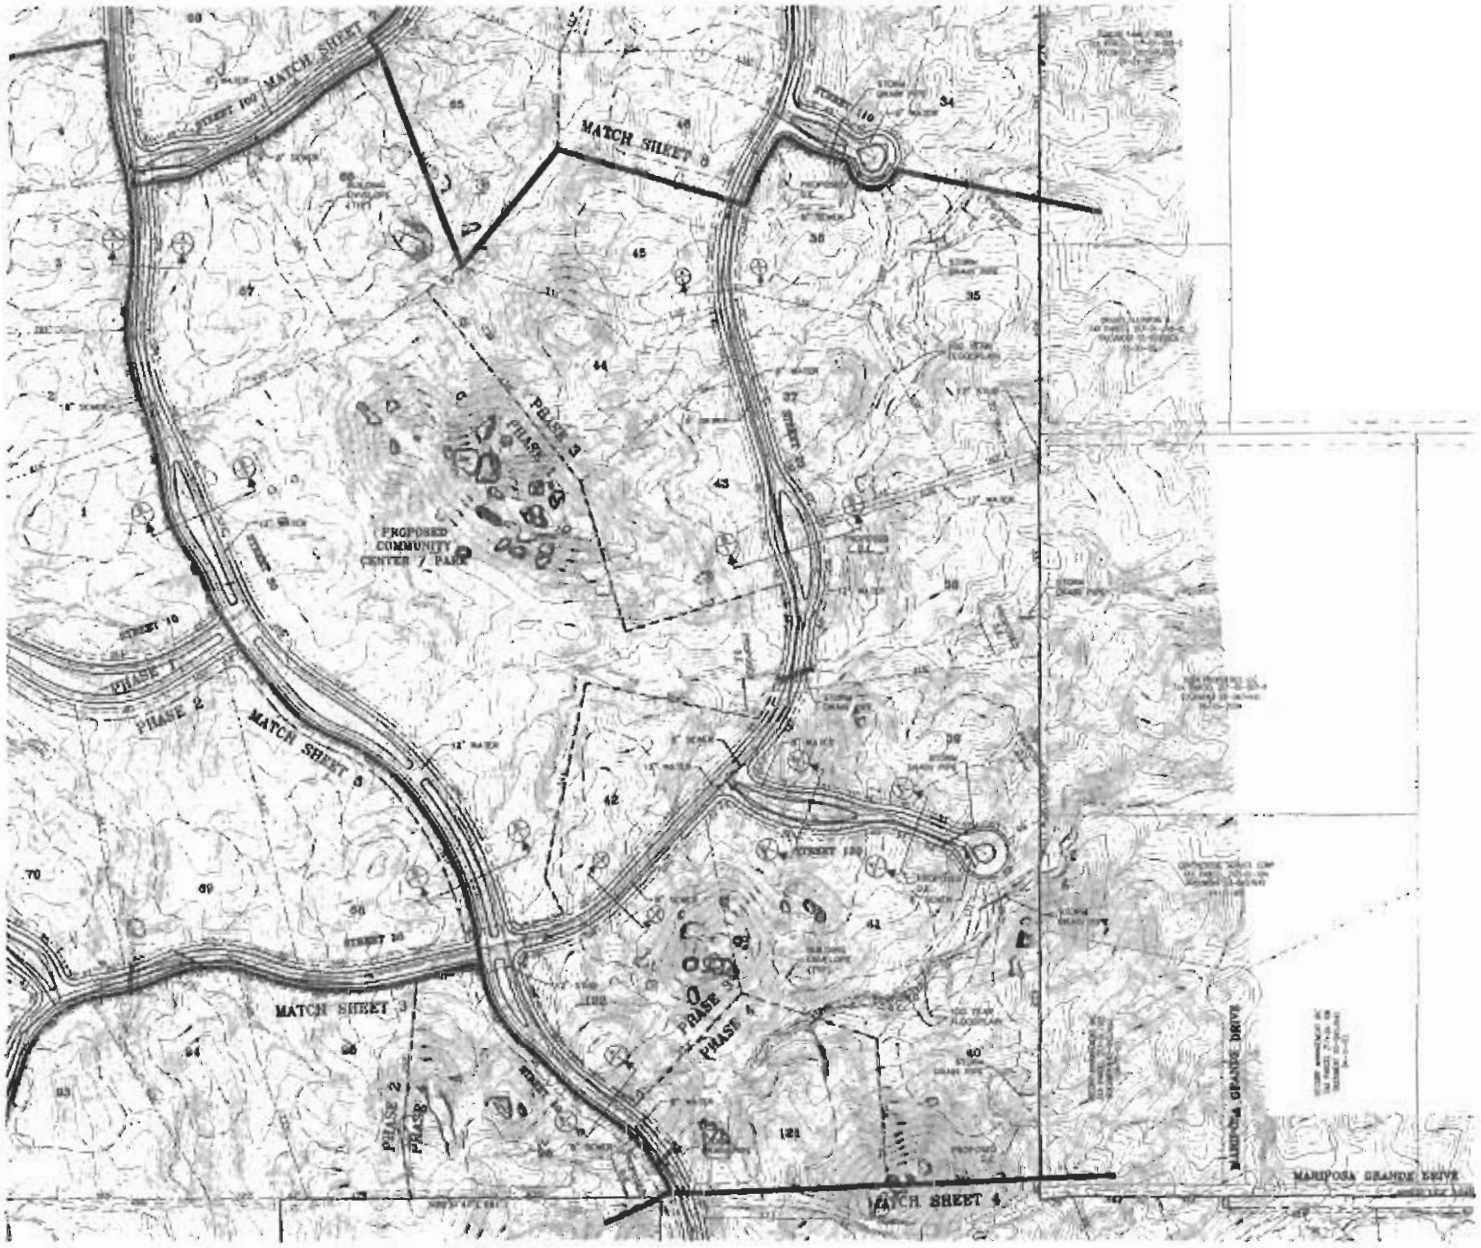

22-PP-2005/113-DR-2005
12/21/05

CROWN

SERENO CANYON
PRELIMINARY PLAT
SITE PLAN

PRELIMINARY
NOT
FOR
CONSTRUCTION
OR RECORDING

WOOD/PATEL

6 OF 32

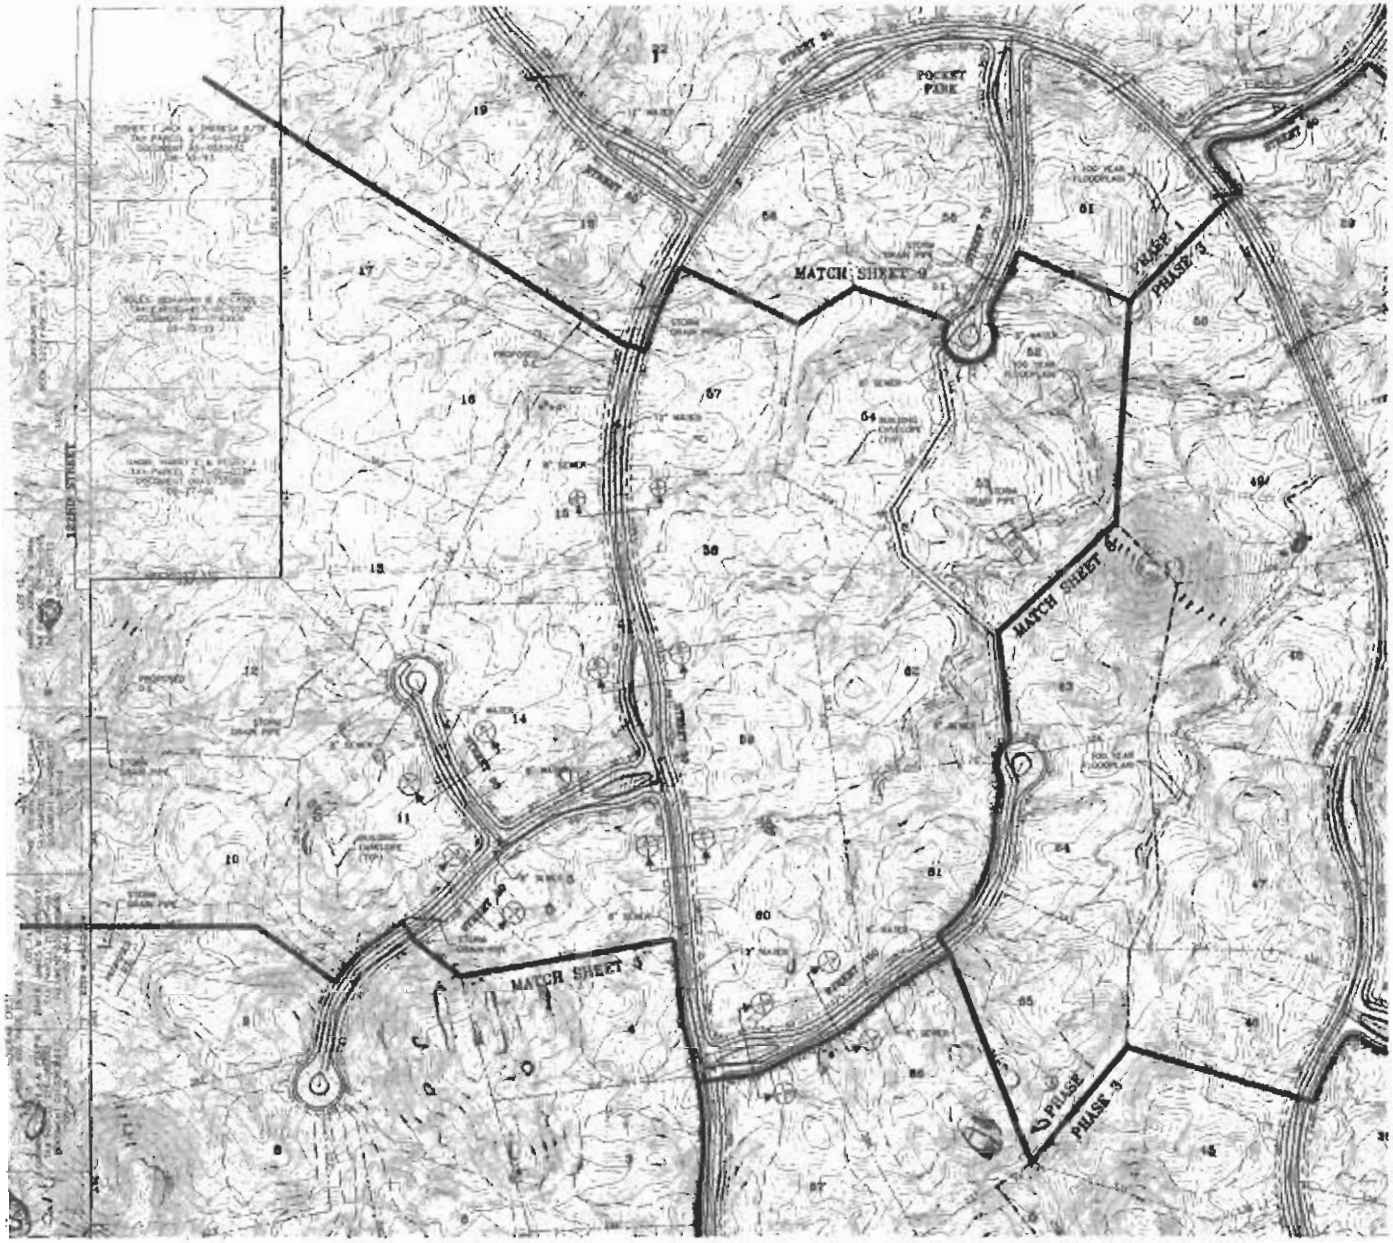

CURVE TABLE

CURVE	DELTA	RADIUS	ARC	TANGENT	CHORD
C1	[illegible]	[illegible]	[illegible]	[illegible]	[illegible]
C2	[illegible]	[illegible]	[illegible]	[illegible]	[illegible]
C3	[illegible]	[illegible]	[illegible]	[illegible]	[illegible]
C4	[illegible]	[illegible]	[illegible]	[illegible]	[illegible]
C5	[illegible]	[illegible]	[illegible]	[illegible]	[illegible]
C6	[illegible]	[illegible]	[illegible]	[illegible]	[illegible]
C7	[illegible]	[illegible]	[illegible]	[illegible]	[illegible]
C8	[illegible]	[illegible]	[illegible]	[illegible]	[illegible]
C9	[illegible]	[illegible]	[illegible]	[illegible]	[illegible]
C10	[illegible]	[illegible]	[illegible]	[illegible]	[illegible]
C11	[illegible]	[illegible]	[illegible]	[illegible]	[illegible]
C12	[illegible]	[illegible]	[illegible]	[illegible]	[illegible]

22-PP-2005/113-DR-2005
12/21/05

CROWN

SERENO CANYON
PRELIMINARY PLAT
SITE PLAN

PRELIMINARY
NOT
FOR
CONSTRUCTION
OR RECORDING

WOOD/PATEL

7 OF 32

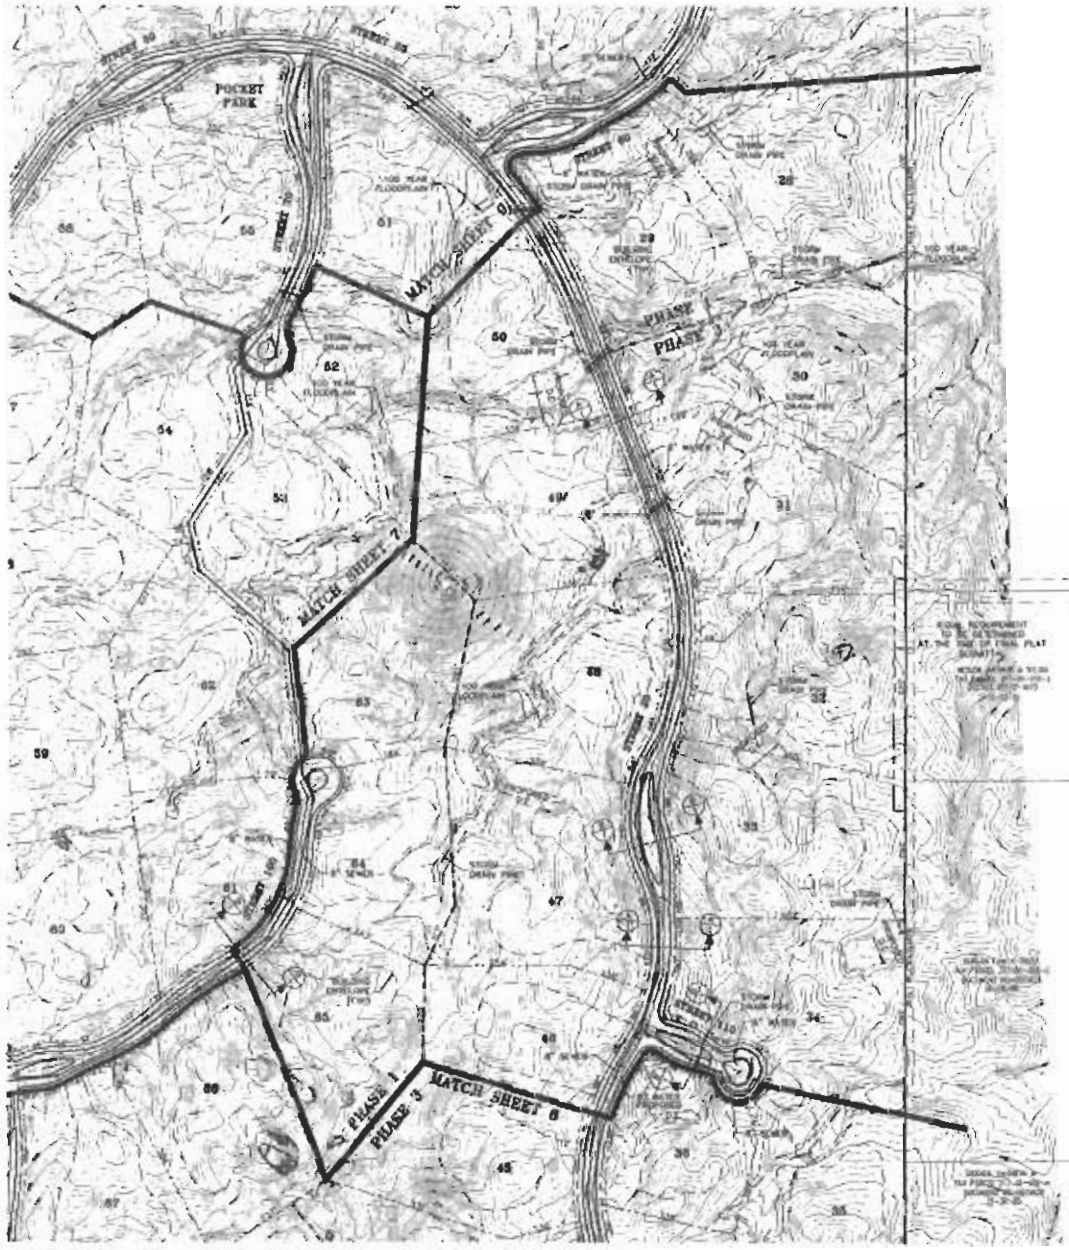

22-PP-2005/113-DR-2005
12/21/05

CROWN

SERENO CANYON
PRELIMINARY PLAT
SITE PLAN

PRELIMINARY
NOT
FOR
CONSTRUCTION
OR RECORDING

WOOD/PATEL

8 OF 32

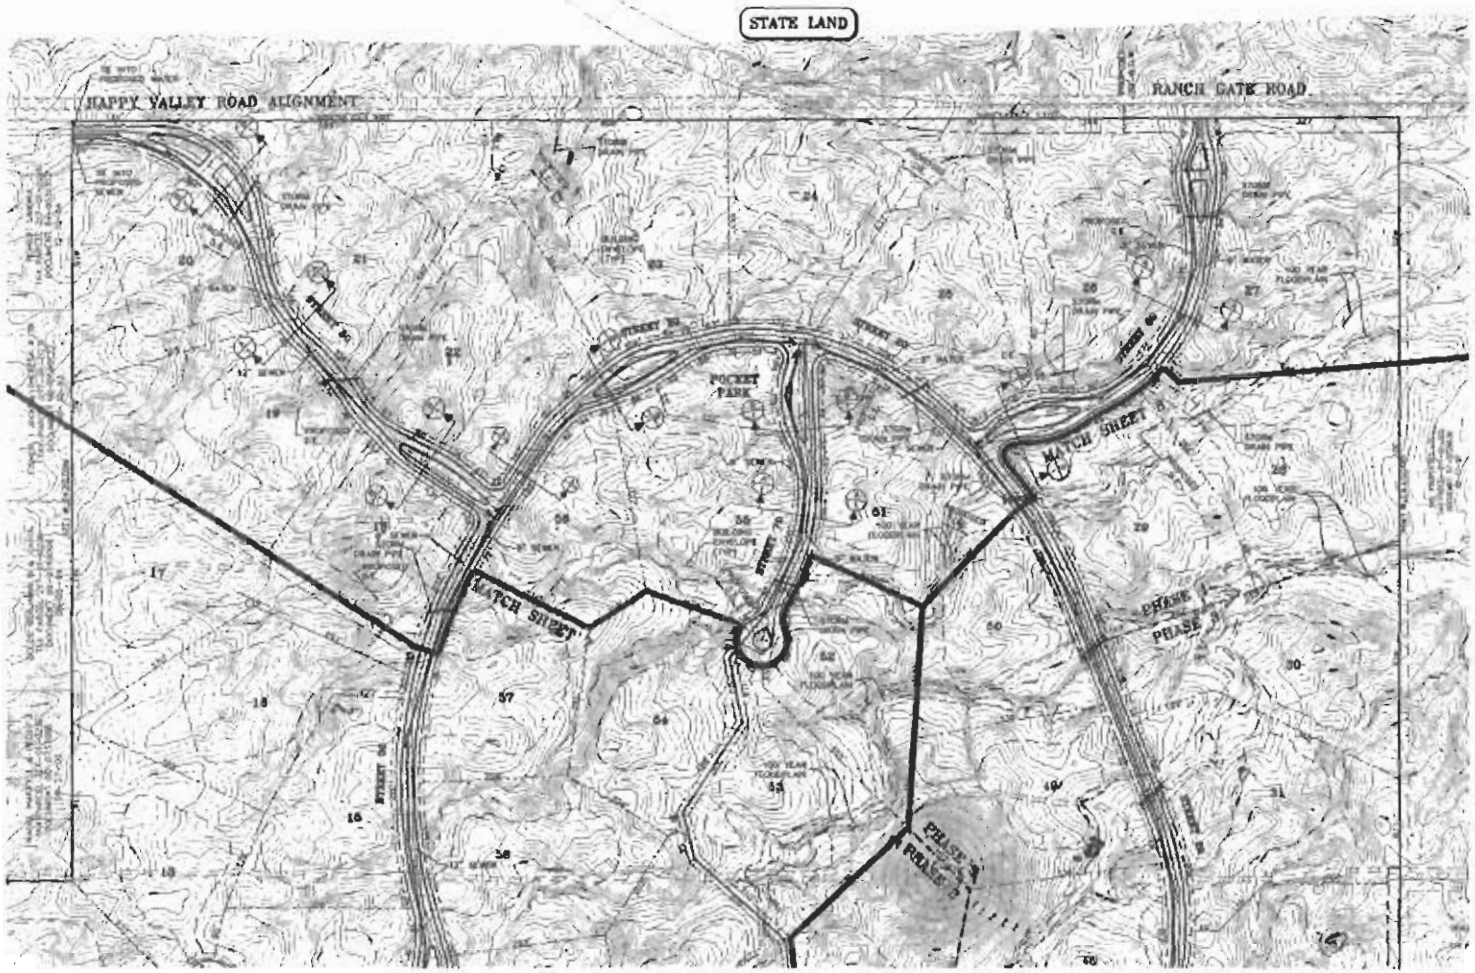

CURVE TABLE						
CURVE	DELTA	RADIUS	MIN	TANGENT	CHORD
[illegible]	[illegible]	[illegible]	[illegible]	[illegible]	[illegible]
[illegible]	[illegible]	[illegible]	[illegible]	[illegible]	[illegible]

22-PP-2005/113-DR-2005
12/23/05

263-1100
1-800-STAKE-IT

CROWN
COMMUNITY DEVELOPMENT

SERENO CANYON
PRELIMINARY PLAT
SITE PLAN

PRELIMINARY
NOT
FOR
CONSTRUCTION
OR RECORDING

WOOD/PATEL

9 OF 32