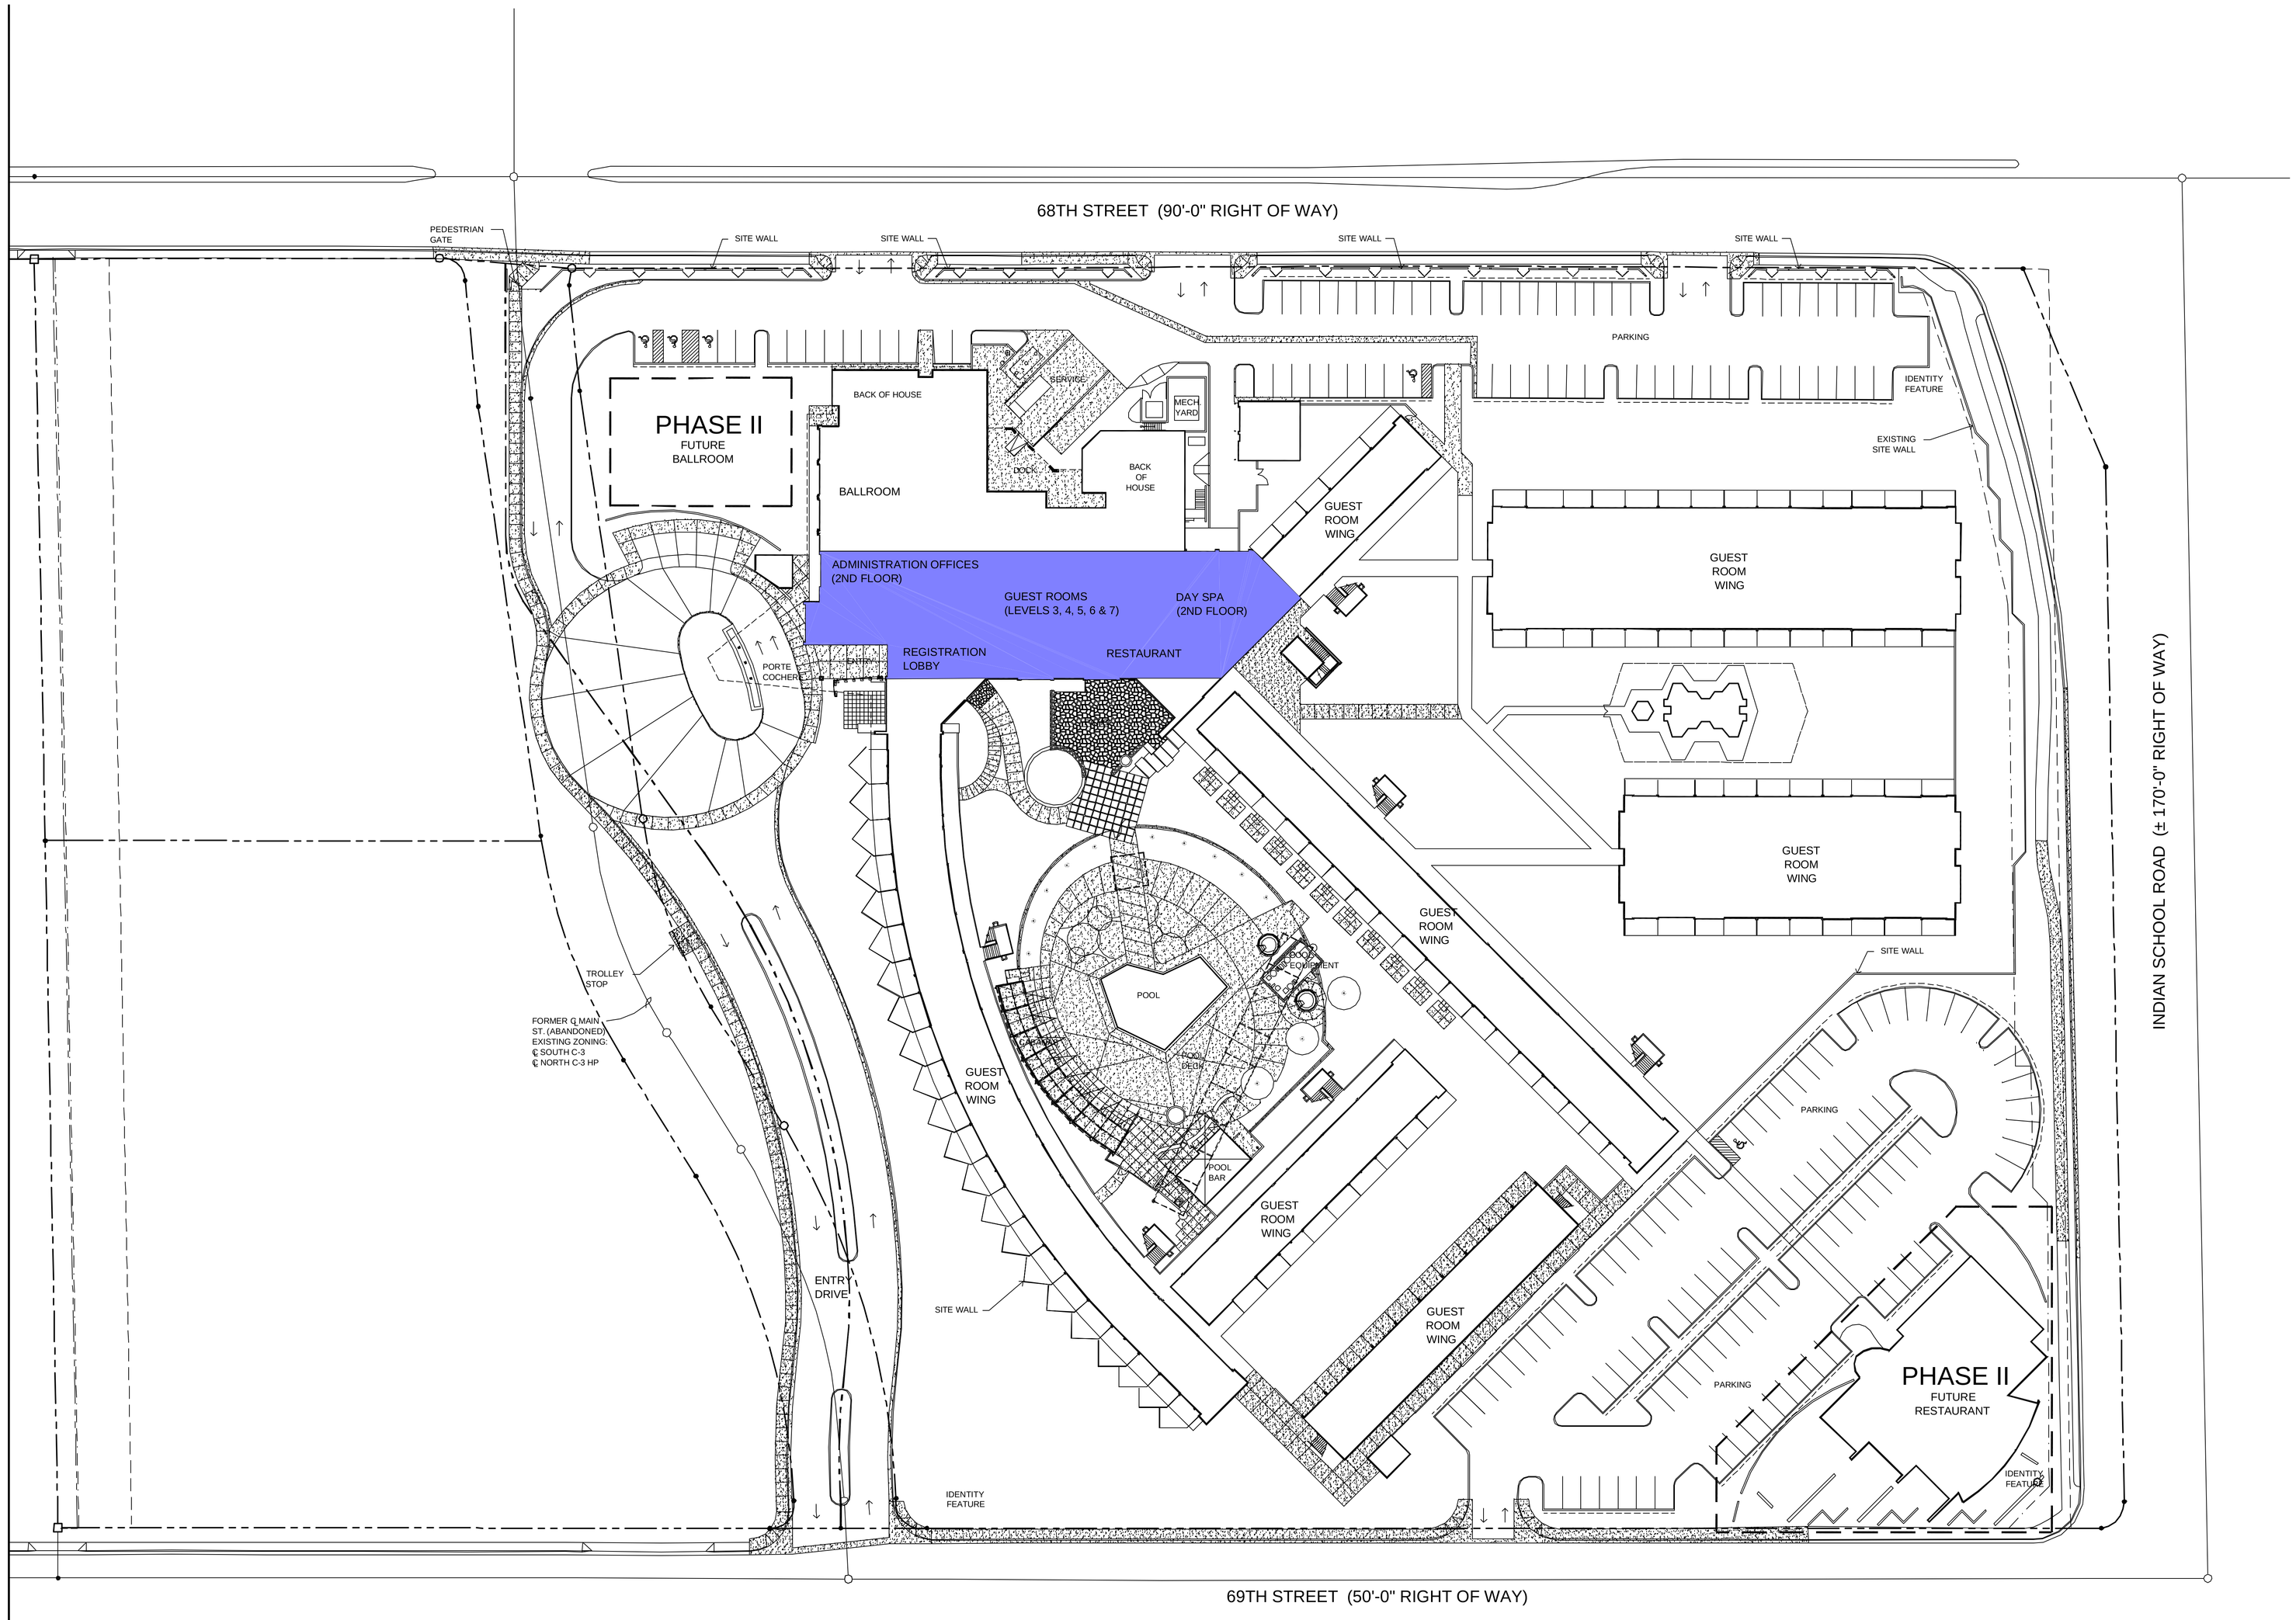

COMPOSITE SITE PLAN

SCALE: 1/32" = 1'-0"

N

0 8 16 32 64 128

HOTEL VALLEY HO REHABILITATION

Allen + Philp architects
7030 east fifth avenue
scottsdale arizona 85251
480 990 2800

WESTROC HOSPITALITY

A P 0 2 0 5

ISSUE #	ISSUE DATE	ISSUE TITLE

COMPOSITE SITE PLAN

-

DATE	08 APRIL 04
SCALE	1/32" = 1'-0"
DRAWN	
CHECKED	

SHEET NO:
A1.01

© 2003 copyright allen + philp architects pc