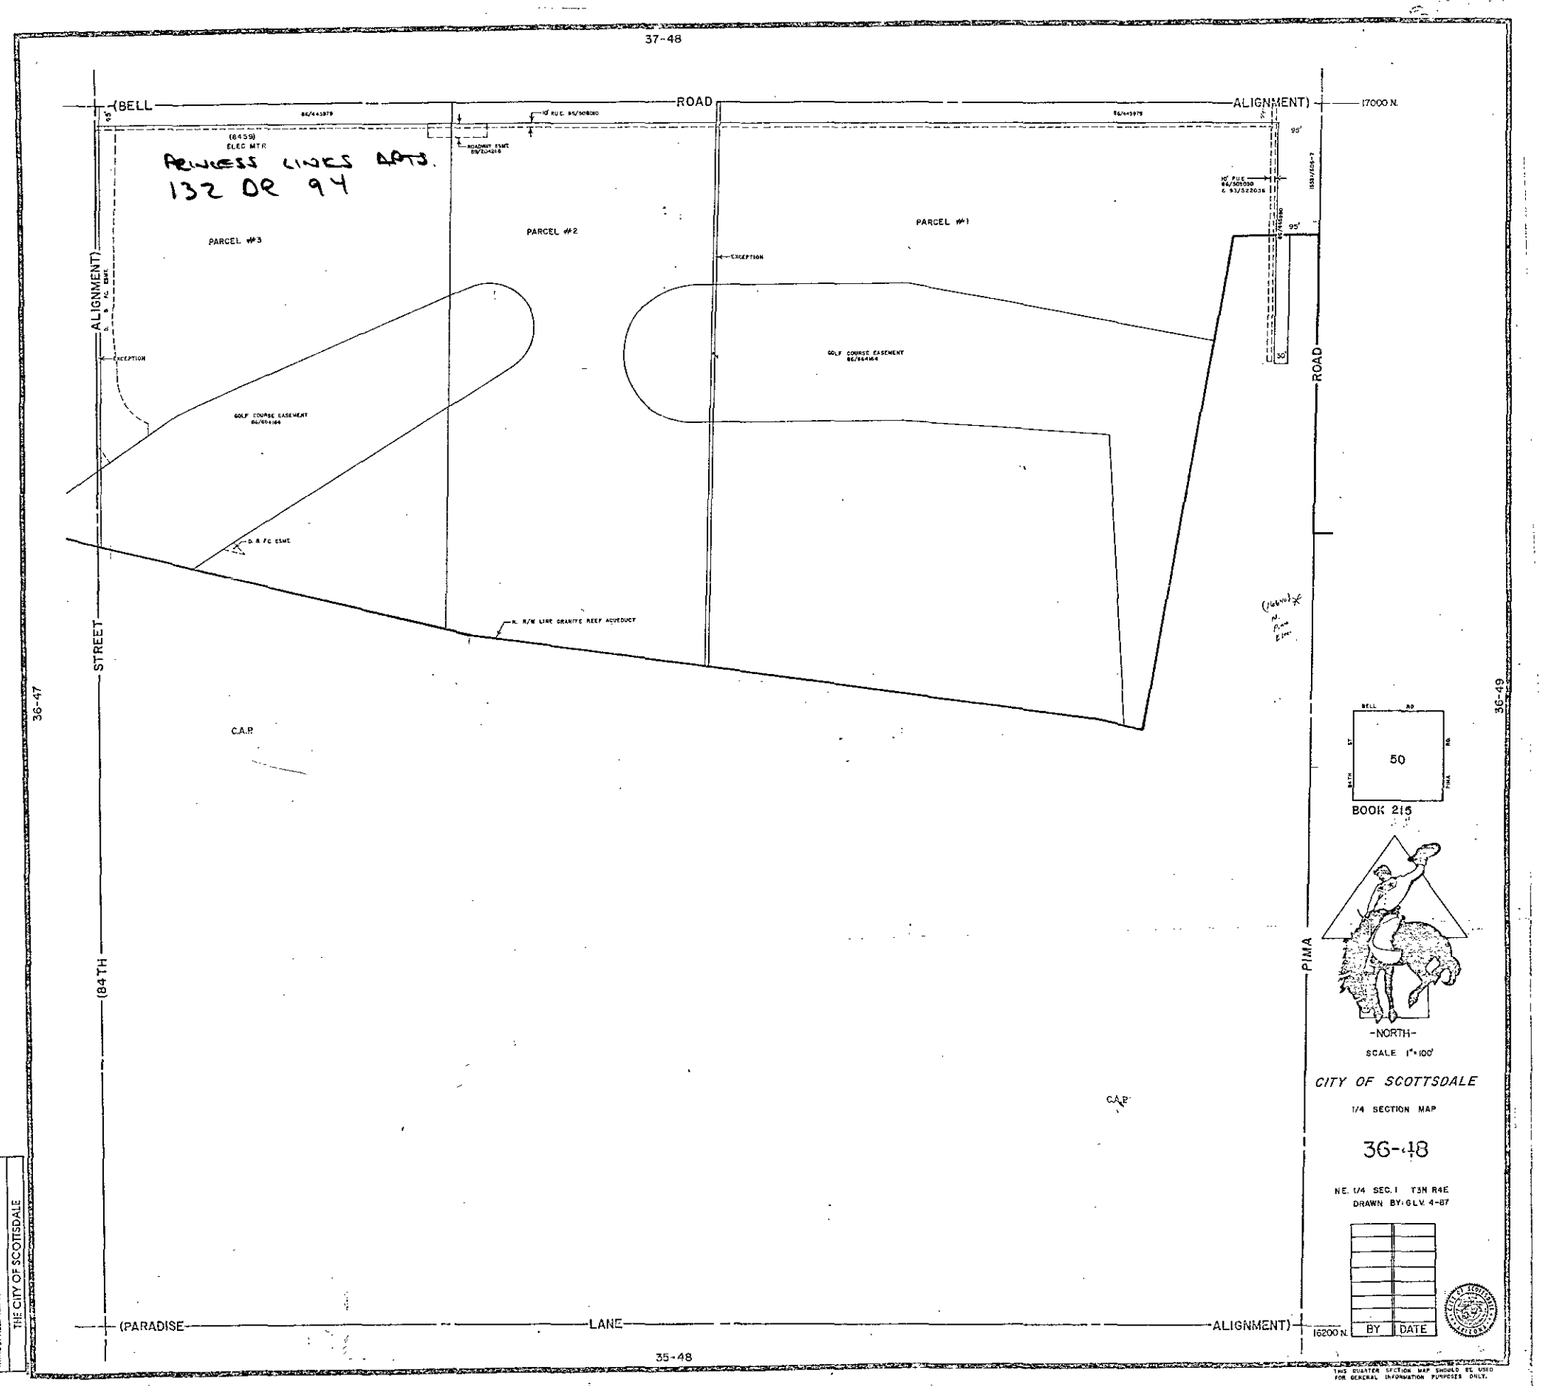
37-48
(BELL ROAD ALIGNMENT)
17000 N.
(8459) ELEC MTR
PRINCESS LINKS APTS.
132 OR 94
PARCEL #3
PARCEL #2
PARCEL #1
EXCEPTION
GOLF COURSE EASEMENT
ALIGNMENT)
STREET
ROAD
(84TH
PIMA
36-47
36-49
C.A.P.
(PARADISE LANE ALIGNMENT)
16200 N.
35-48
BELL RD
84TH ST
PIMA RD
PARADISE LANE
50
BOOK 215
-NORTH-
SCALE 1"=100'
CITY OF SCOTTSDALE
1/4 SECTION MAP
36-48
NE. 1/4 SEC. 1 T3N R4E
DRAWN BY: G.L.V. 4-87
BY
DATE
THIS QUARTER SECTION MAP SHOULD BE USED FOR GENERAL INFORMATION PURPOSES ONLY.
N O T I C E
THIS DOCUMENT IS PROVIDED FOR GENERAL INFORMATION PURPOSES ONLY. THE CITY OF SCOTTSDALE DOES NOT WARRANT THE ACCURACY OF THE CONTENTS OR ITS SUITABILITY FOR ANY PARTICULAR PURPOSE. IT SHOULD NOT BE RELIED UPON WITHOUT FIELD VERIFICATION.
THE CITY OF SCOTTSDALE