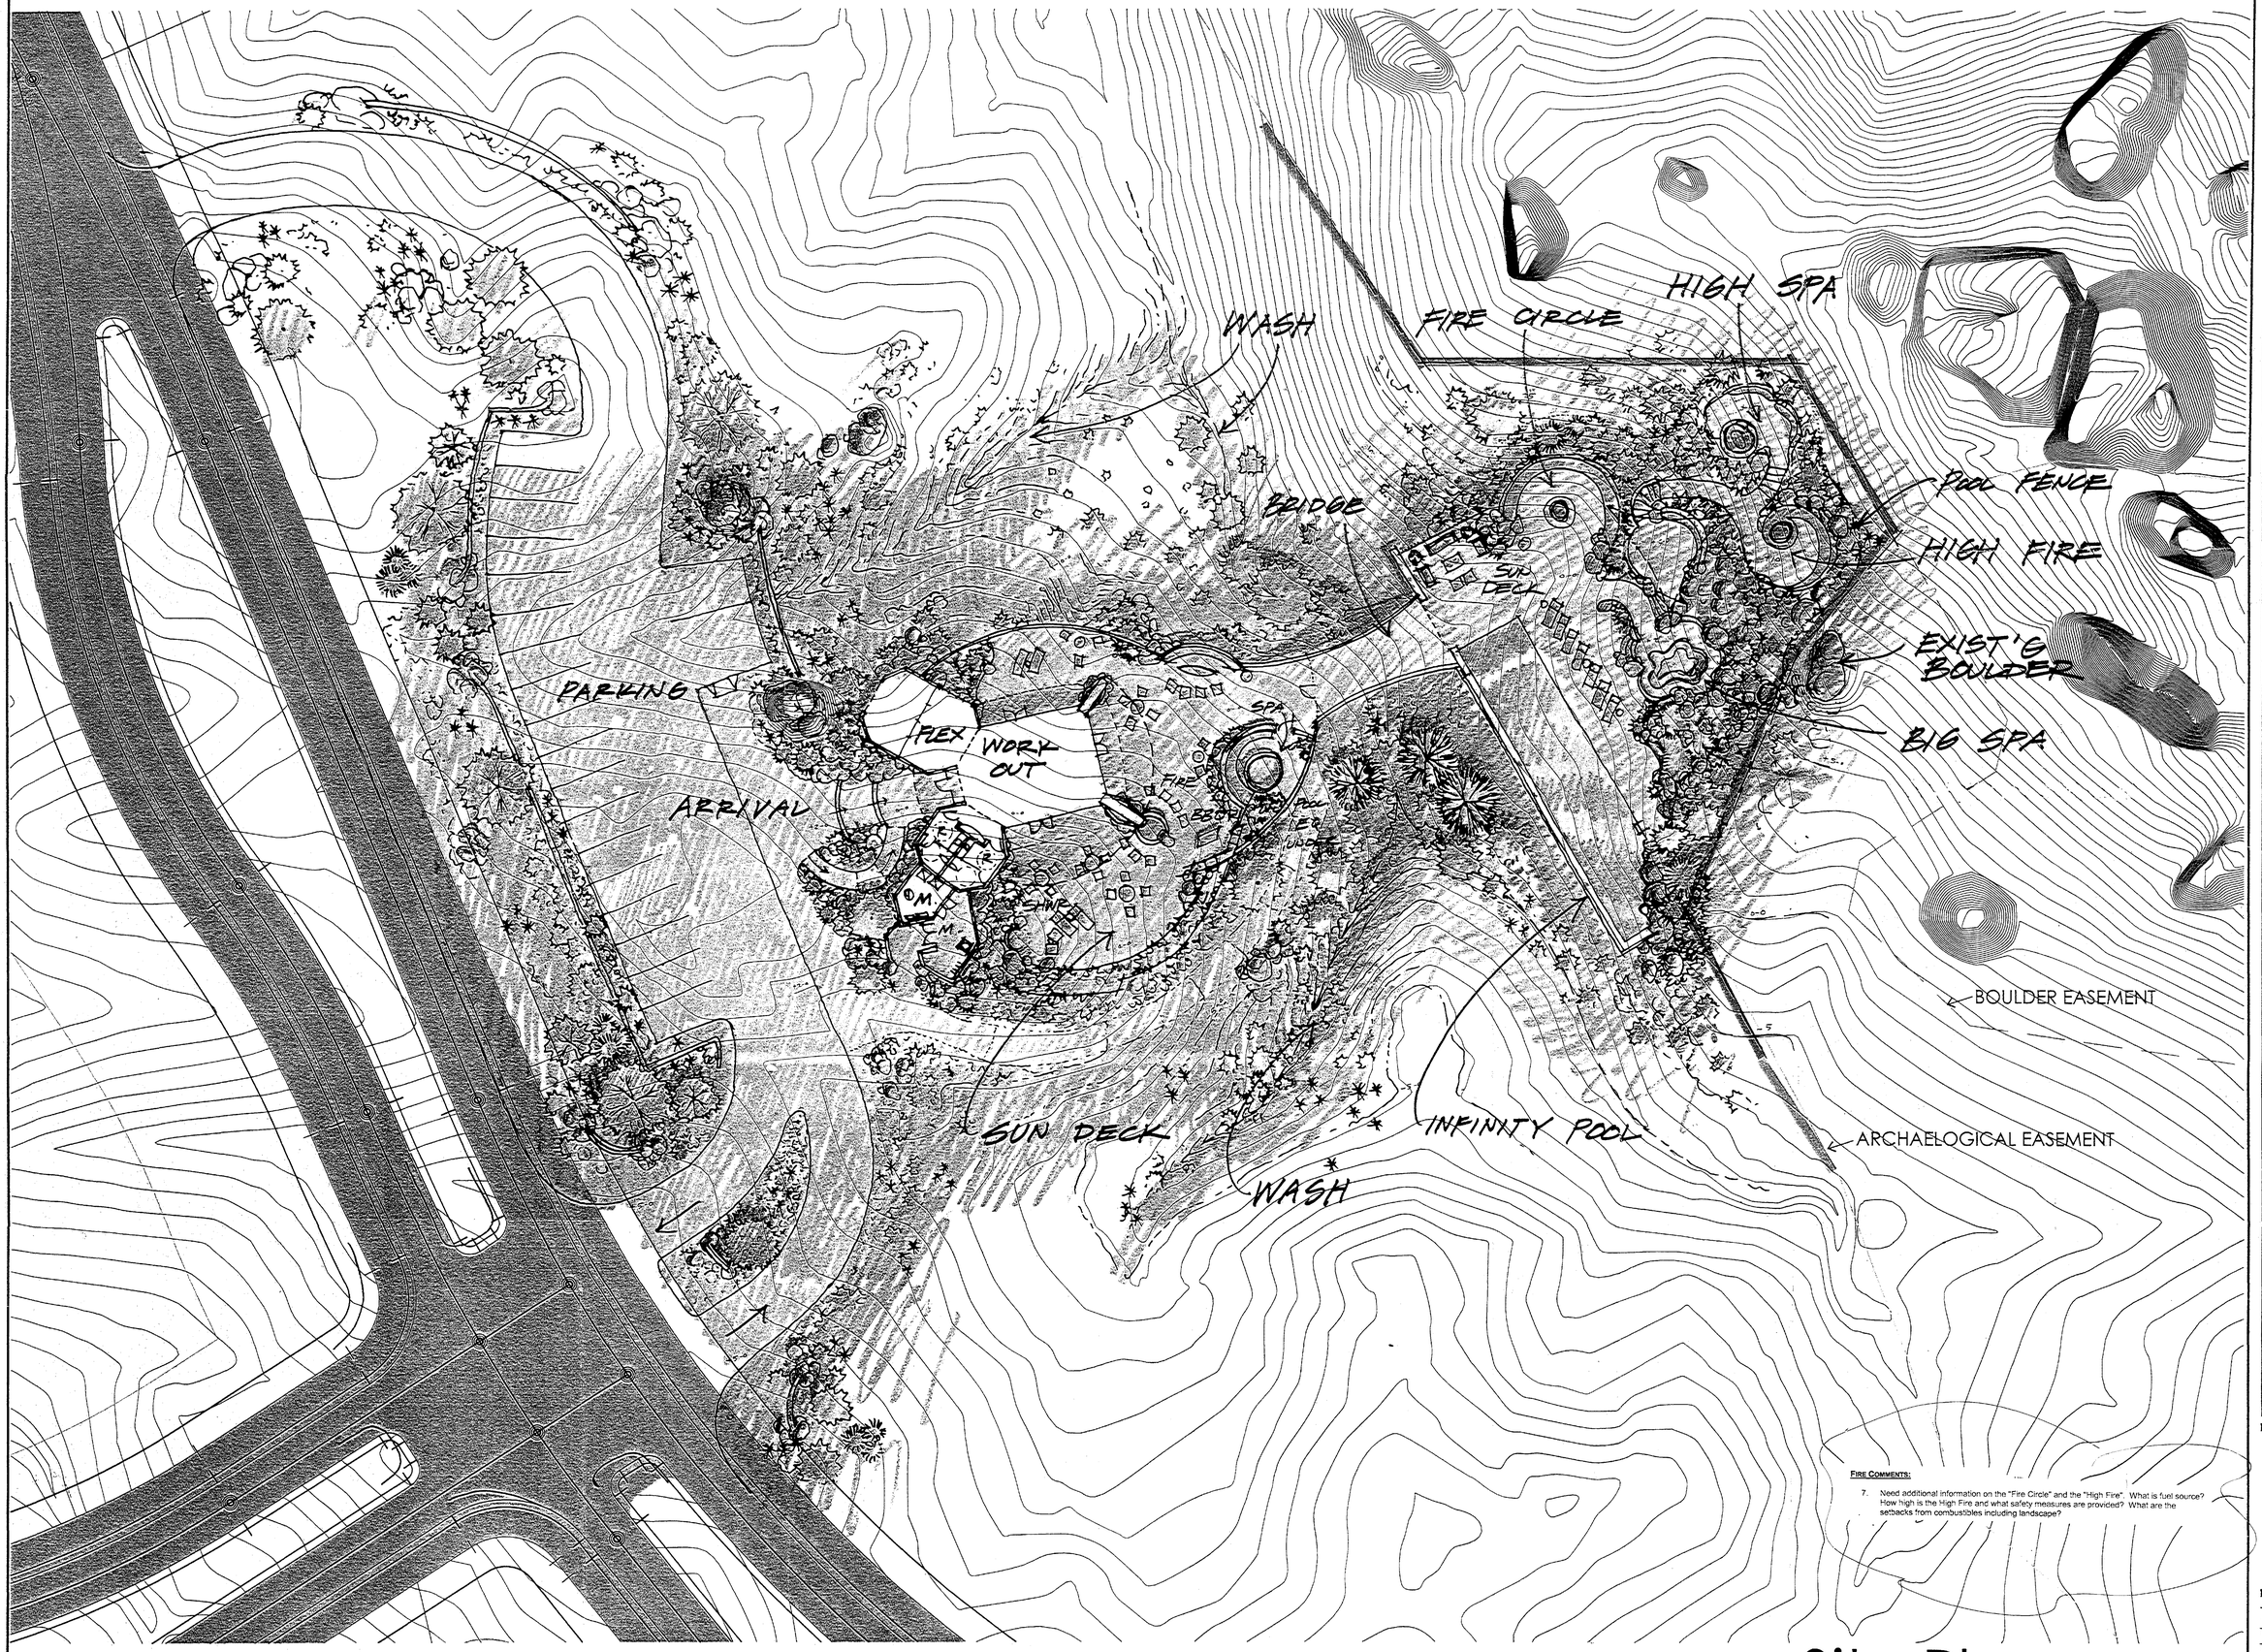

FIRE COMMENTS:

7. Need additional information on the "Fire Circle" and the "High Fire". What is fuel source? How high is the High Fire and what safety measures are provided? What are the setbacks from combustibles including landscape?

Site Plan 1/16" = 1-0

21-UP-2005
3/20/07

Craig Wickersham Inc.
Architects
15821 N. 79th Street
Suite 2
Scottsdale, AZ 85260
480 609-6766

DISCLAIMER:

(C) 2007 Craig Wickersham Inc.

REVISIONS:

1	CITY	MAR
2	OWNER	MAR
3		
4		
5		
6		
7		

Sereno Canyon

Crown Community Development

REGISTERED ARCHITECT
CERTIFICATE NO.
STATE OF
ARIZONA, U.S.A.

PRELIMINARY
NOT FOR
CONSTRUCTION

21-UP-2005
2nd: 3/21/2007

JOB NO. 0702	SHEET NO. A1.3
DATE January 07	
SCALE AS SHOWN	
DRAWN WCW	
CHECKED WCW	
CHECK NO. XXXX	