
This drawing is the property of David Kenyon Architect and is limited to the original use for which it was prepared. Changes, reproduction, or assigning to any third party of this drawing for any other use is not permitted without written consent of DAVID KENYON © 2013. David II Kenyon / Architect Tempe, Arizona 85281 dlkarchitect@gmail.com

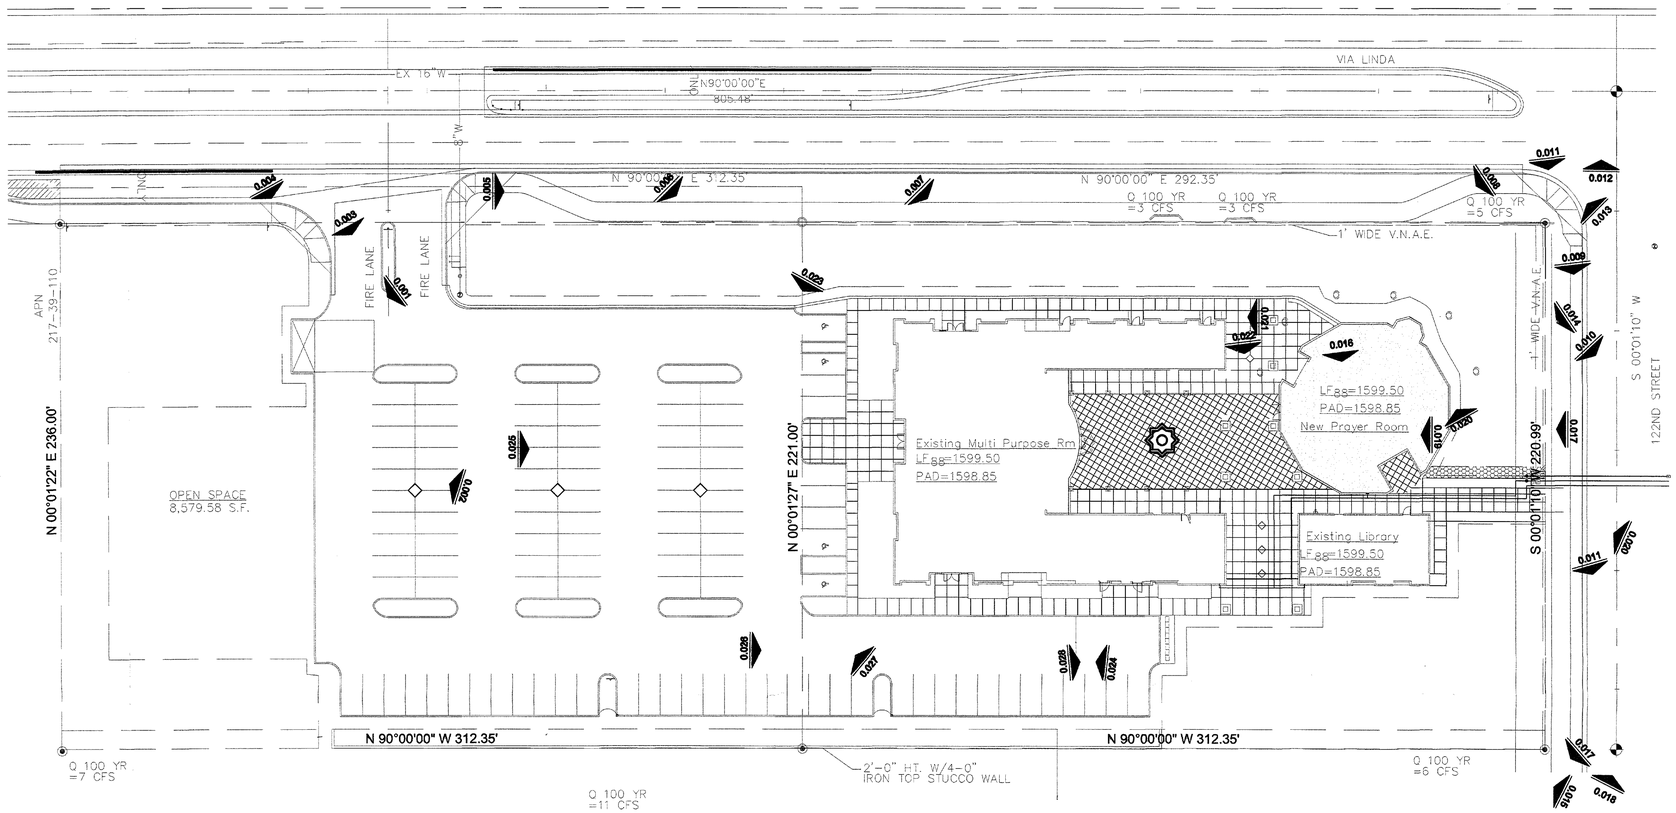

Vicinity Map
N.T.S.

Context Photos

Scale 1" = 30'-0" 0 5 10

REGISTERED ARCHITECT CERTIFICATE NO. 14353 DAVID LLOYD KENYON Date Signed 3.14.13 ARIZONA, U.S.A. EXPIRES 6.30.14

ISLAMIC CENTER of the EAST VALLEY
12125 East Via Linda, Scottsdale, Arizona

David II Kenyon / Architect
480.695.8602 dlkarchitect@gmail.com tempe, az

DLK 1306.02 03 May 2013 **PAR 1.0**