42-DR-1993#3
6/9/2021

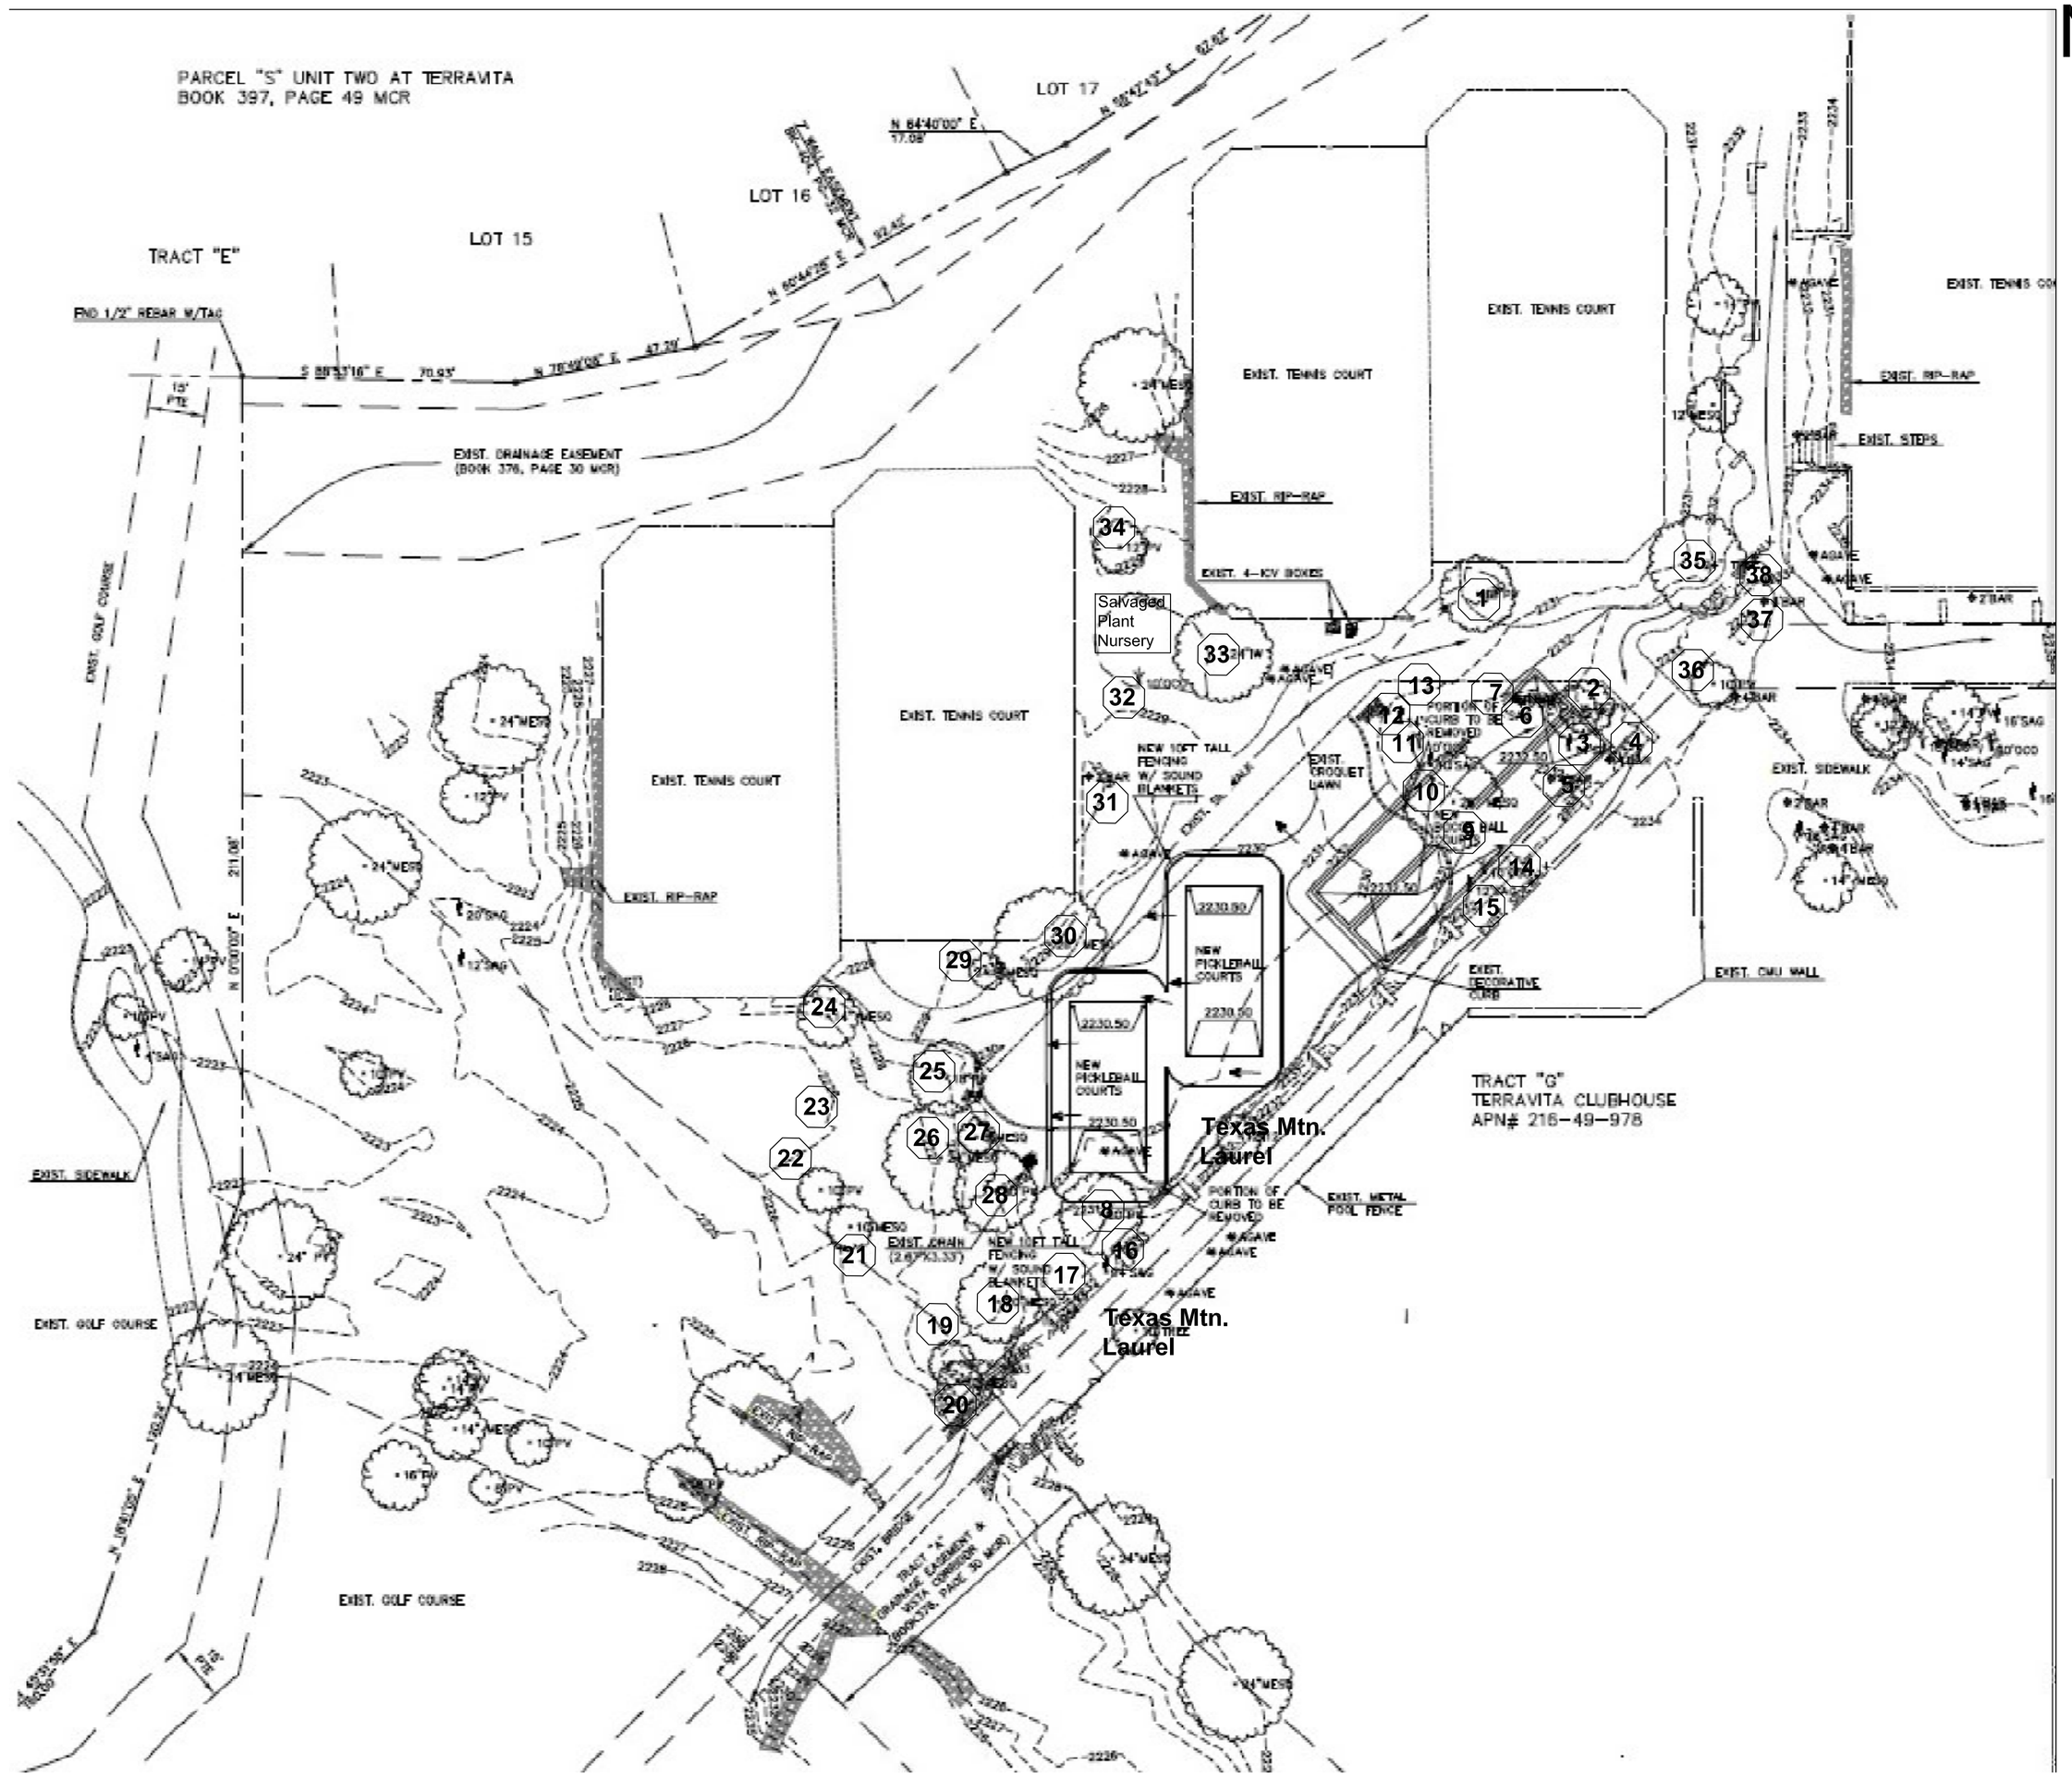

NATIVE PLANT INVENTORY PLAN

NATIVE PLANT INVENTORY
TREE RELOCATORS, INC.
6502 N. 81st Place Scottsdale, AZ 85250
Office: 480-947-6118
Nail Price: 602-375-9986
Fax: 480-361-4824
treerelocators@cox.net

To:	Planning Department City of Scottsdale
Subject:	Terravita Country Club "Pickleball Courts" 34036 N. 69th Way

Date: 5-21-2021

ORDERED BY: Rich Riffle

Tag Colors: **Red** - Salvage
Blue - Unsalvageable
White - Remain in Place

Remarks: I have looked over the native plants on site at the directed location. I have determined that

Tag#	Size	Species	Condition	Disposition	# Arms	Height	Width	Comments
1	15"	Palo Verde	Poor	Remain in Place				
2	17"	Palo Verde	Poor	Unsalvageable				Multiple Trunks
3	30" L.F.	Saguaro	Good	Salvagable	2			
4	5'	Barrel	Good	Salvagable				
5	4'	Barrel	Good	Salvagable				
6	13' L.F.	Barrel's	Good	Salvagable	3			
7	32' L.F.	Saguaro	Good	Salvagable	3			
8	16"	Palo Verde	Poor	Unsalvageable				Trunk Disease
9	20"	Mesquite	Poor	Unsalvageable				Split Trunk
10	15'	Saguaro	Good	Salvagable				
11	14'	Ocotillo	Good	Salvagable				
12	21'	Saguaro	Good	Remain in Place				
13	5'	Barrel	Good	Remain in Place				
14	15'	Ocotillo	Good	Salvagable				
15	21' L.F.	Saguaro	Good	Remain in Place				
16	31' L.F.	Saguaro	Good	Remain in Place	3			
17	45' L.F.	Saguaro	Good	Remain in Place	4			
18	16"	Mesquite	Fair	Remain in Place				
19	8"	Palo Verde	Good	Remain in Place				
20	8"	Desert Willow	Poor	Remain in Place				
21	10"	Mesquite	Poor	Remain in Place				
22	10"	Palo Verde	Poor	Remain in Place				
23	18"	Mesquite	Poor	Remain in Place				
24	17"	Mesquite	Fair	Remain in Place				
25	14"	Palo Verde	Fair	Remain in Place				
26	17"	Mesquite	Poor	Remain in Place				
27	8"	Desert Willow	Good	Remain in Place				
28	13"	Palo Verde	Good	Remain in Place				
29	8"	Desert Willow	Good	Remain in Place				
30	20"	Mesquite	Poor	Unsalvageable				Exposed Roots
31	3'	Barrel	Fair	Remain in Place				
32	15'	Ocotillo	Good	Remain in Place				

NATIVE PLANT INVENTORY
TREE RELOCATORS, INC.

Tag#	Caliper	Species	Condition	Disposition	# Arms	Height	Width	Comments
33	19"	Ironwood	Good	Remain in Place				
34	12"	Palo Verde	Poor	Remain in Place				
35	24"	Ironwood	Good	Remain in Place				
36	8"	Palo Verde	Good	Remain in Place				
37	3'	Barrel	Good	Remain in Place				
38	3'	Barrel	Good	Remain in Place				

L.F. - Linear Feet

Native Plant Summary

Plant Totals	Tree	Cacti
Remain In Place	17	9
Salvage	0	8
Destroy	4	0
Total	15	17

Overall Totals	
Remain In Place	26
Salvage	8
Destroy	4
Total	38

34036 N. 69th Way Scottsdale, AZ

Terravita Country Club "Pickleball Courts"

# Indicates Existing Native Plant

N

* "See ReVeg Plan or Landscape Plan (done by others) for Final Locations of Relocated Salvage Plants"

PLANT SALVAGE CONTRACTOR:
Tree Relocators, Inc.
6502 N. 81st Place
Scottsdale, AZ
O. 480-947-6118 F. 480-361-4824
E. treerelocators@cox.net