

KEYNOTES

- 1

STRUCTURED TREES IN GRID FORMAT
- 2

LANDSCAPE AREA
- 3

GREEN ROOF SHADE STRUCTURE AND CONNECTION TO AXON CAMPUS
- 4

PRELIMINARY BUILDING ENTRY.
- 5

DOG PARK.
- 6

CENTRAL "GREEN" PALM PLAZA WITH ARCHITECTURAL SHADE, SEATING PROGRAMMABLE OUTDOOR GATHERING AREAS, GARDENS AND CONNECTIVITY TO THE ADJACENT COMMERCIAL AND RESIDENTIAL
- 7

FUTURE FIRE STATION.
- 8

BUILDING COURTYARDS TO BE DEFINED AT DESIGN REVIEW LEVEL.
- 9

ENHANCED LANDSCAPE.
- 10

EXISTING DRAINAGE CHANNEL.
- 11

SIDEWALKS THROUGHOUT SITE TO CONNECT COMMERCIAL, RESIDENTIAL, AND INTEGRATE THE AXON CAMPUS.
- 12

FIRE LANE.
- 13

NEW FITNESS TRAIL WITH EXERCISE EQUIPMENT- APPROX. 1.5 MILES LONG
- 14

RIDESHARE PICK UP
- 15


EXISTING SIDEWALK TO REMAIN. IMPROVMENT BY OTHERS.
- 16

OUTDOOR GARDEN AMENITY SPACE (5TH FLOOR)
- 17

LOADING AREA

LANDSCAPE QUANTITIES:

ROW Landscape Areas: +/- 37,189 s.f.
Landscape Areas: +/- 656,328 s.f.

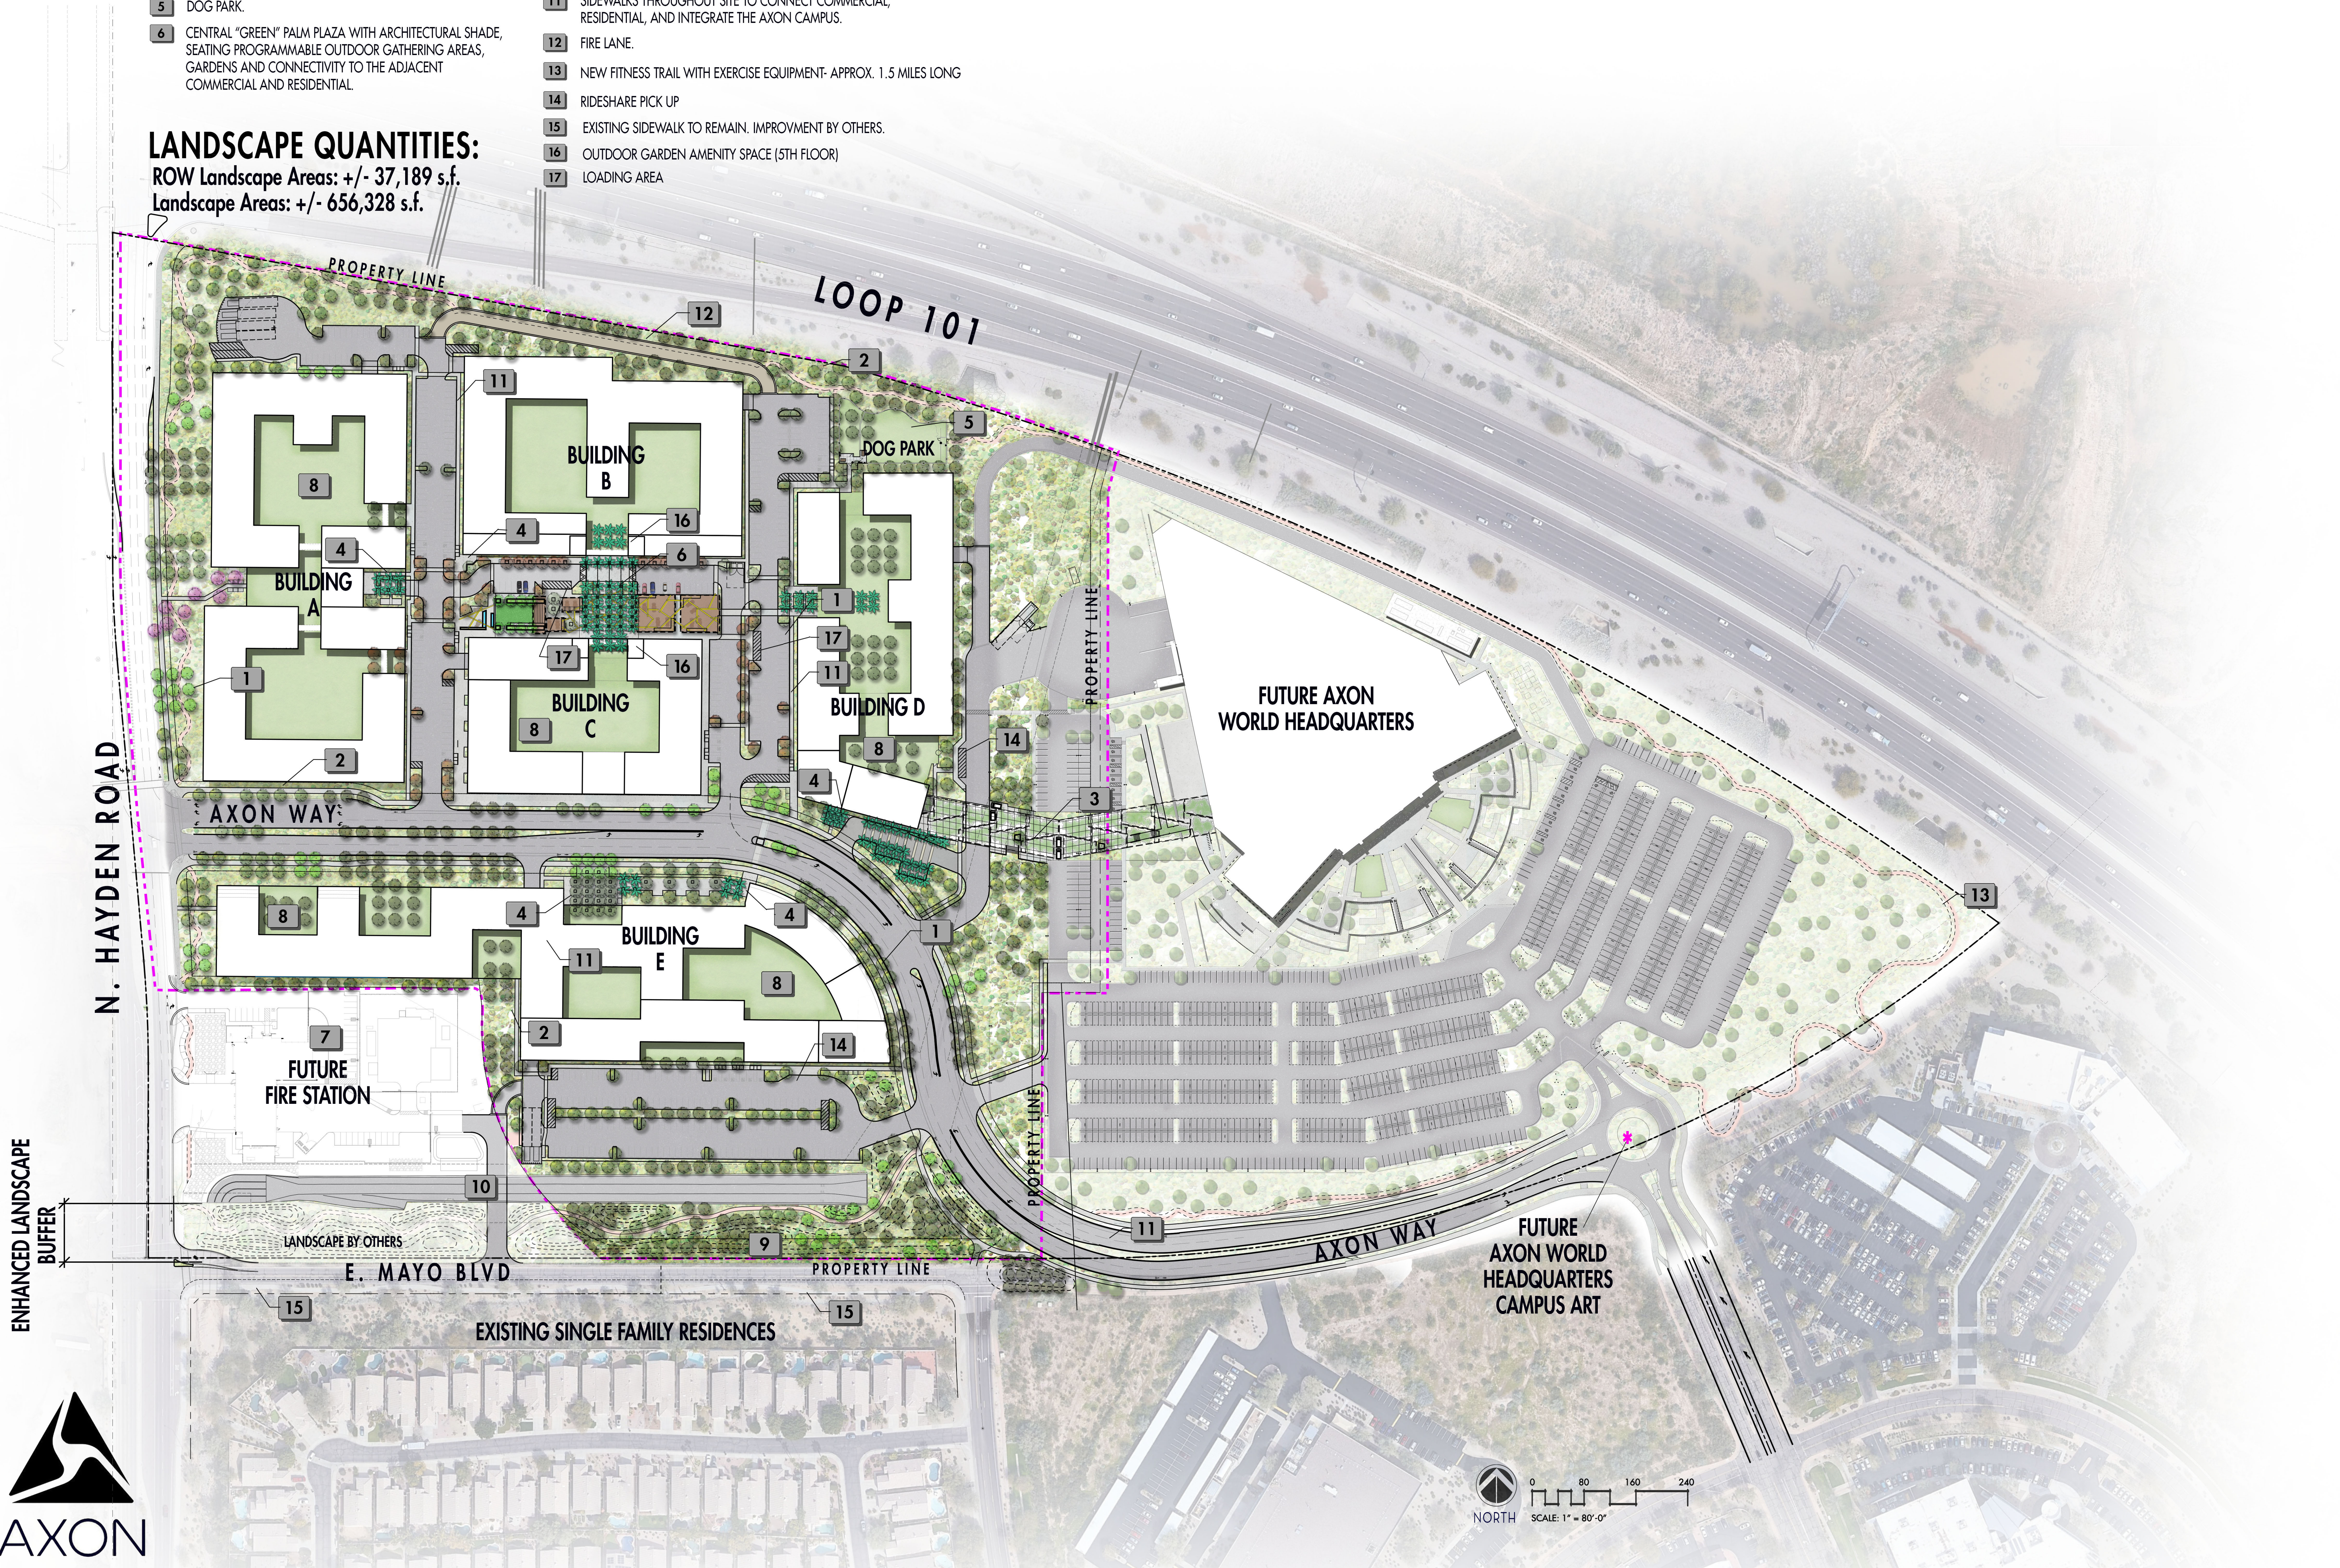

CONCEPTUAL LANDSCAPE PLAN

KEYNOTES

- 1

STRUCTURED TREES IN GRID FORMAT- SEE TREES CHARACTER IMAGES.
- 2

LANDSCAPE AREA- SEE PLANT LEGEND AND CHARACTER IMAGE.
- 3

GREEN ROOF SHADE STRUCTURE AND CONNECTION TO AXON CAMPUS
- 4

PRELIMINARY BUILDING ENTRY.
- 5

DOG PARK.
- 6

CENTRAL "GREEN" PALM PLAZA WITH ARCHITECTURAL SHADE, SEATING PROGRAMMABLE OUTDOOR GATHERING AREAS, GARDENS AND CONNECTIVITY TO THE ADJACENT COMMERCIAL AND RESIDENTIAL.
- 7

FUTURE FIRE STATION.
- 8

BUILDING COURTYARDS TO BE DEFINED AT DESIGN REVIEW LEVEL.
- 9

ENHANCED LANDSCAPE.
- 10

EXISTING DRAINAGE CHANNEL.
- 11

SIDEWALKS THROUGHOUT SITE TO CONNECT COMMERCIAL, RESIDENTIAL, AND INTEGRATE THE AXON CAMPUS.
- 12

FIRE LANE.
- 13

NEW FITNESS TRAIL WITH EXERCISE EQUIPMENT- APPROX. 1.5 MILES LONG
- 14

RIDESHARE PICK UP
- 15

EXISTING SIDEWALK TO REMAIN. IMPROVMENT BY OTHERS.
- 16

OUTDOOR GARDEN AMENITY SPACE (5TH FLOOR)
- 17

LOADING AREA

LANDSCAPE QUANTITIES:

ROW Landscape Areas: +/- 37,189 s.f.

Landscape Areas: +/- 656,328 s.f.

CHARACTER IMAGES



TREE IMAGES



CONCEPTUAL LANDSCAPE PLAN

SPECIAL PAVING TO UNIFY PEDESTRIAN CONNECTIVITY

BUILDING D

AXON WORLD HEADQUARTERS

EXISTING STEPS INTEGRATED INTO PLAZA SCAPE


COFFEE/ FOOD TRUCKS

GREEN ROOF STRUCTURES WITH MOVABLE SEATING & PLANTERS UNDER

STEPS DOWN TO VEGETATION






GREEN ROOF CHARACTER IMAGE


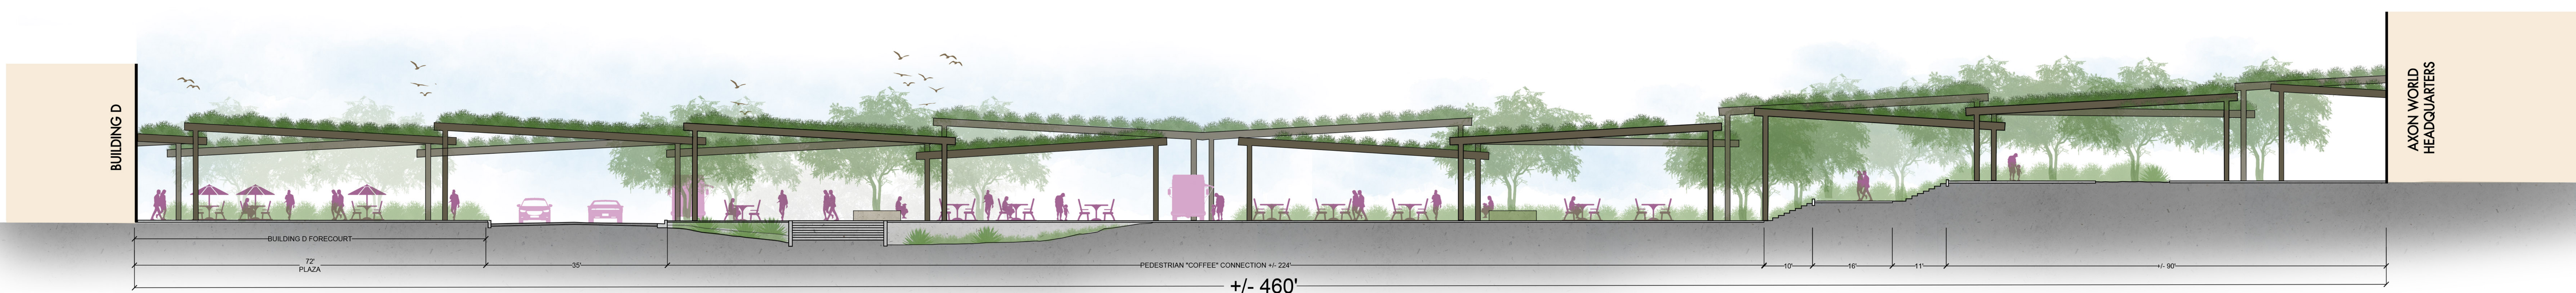


ELEVATION





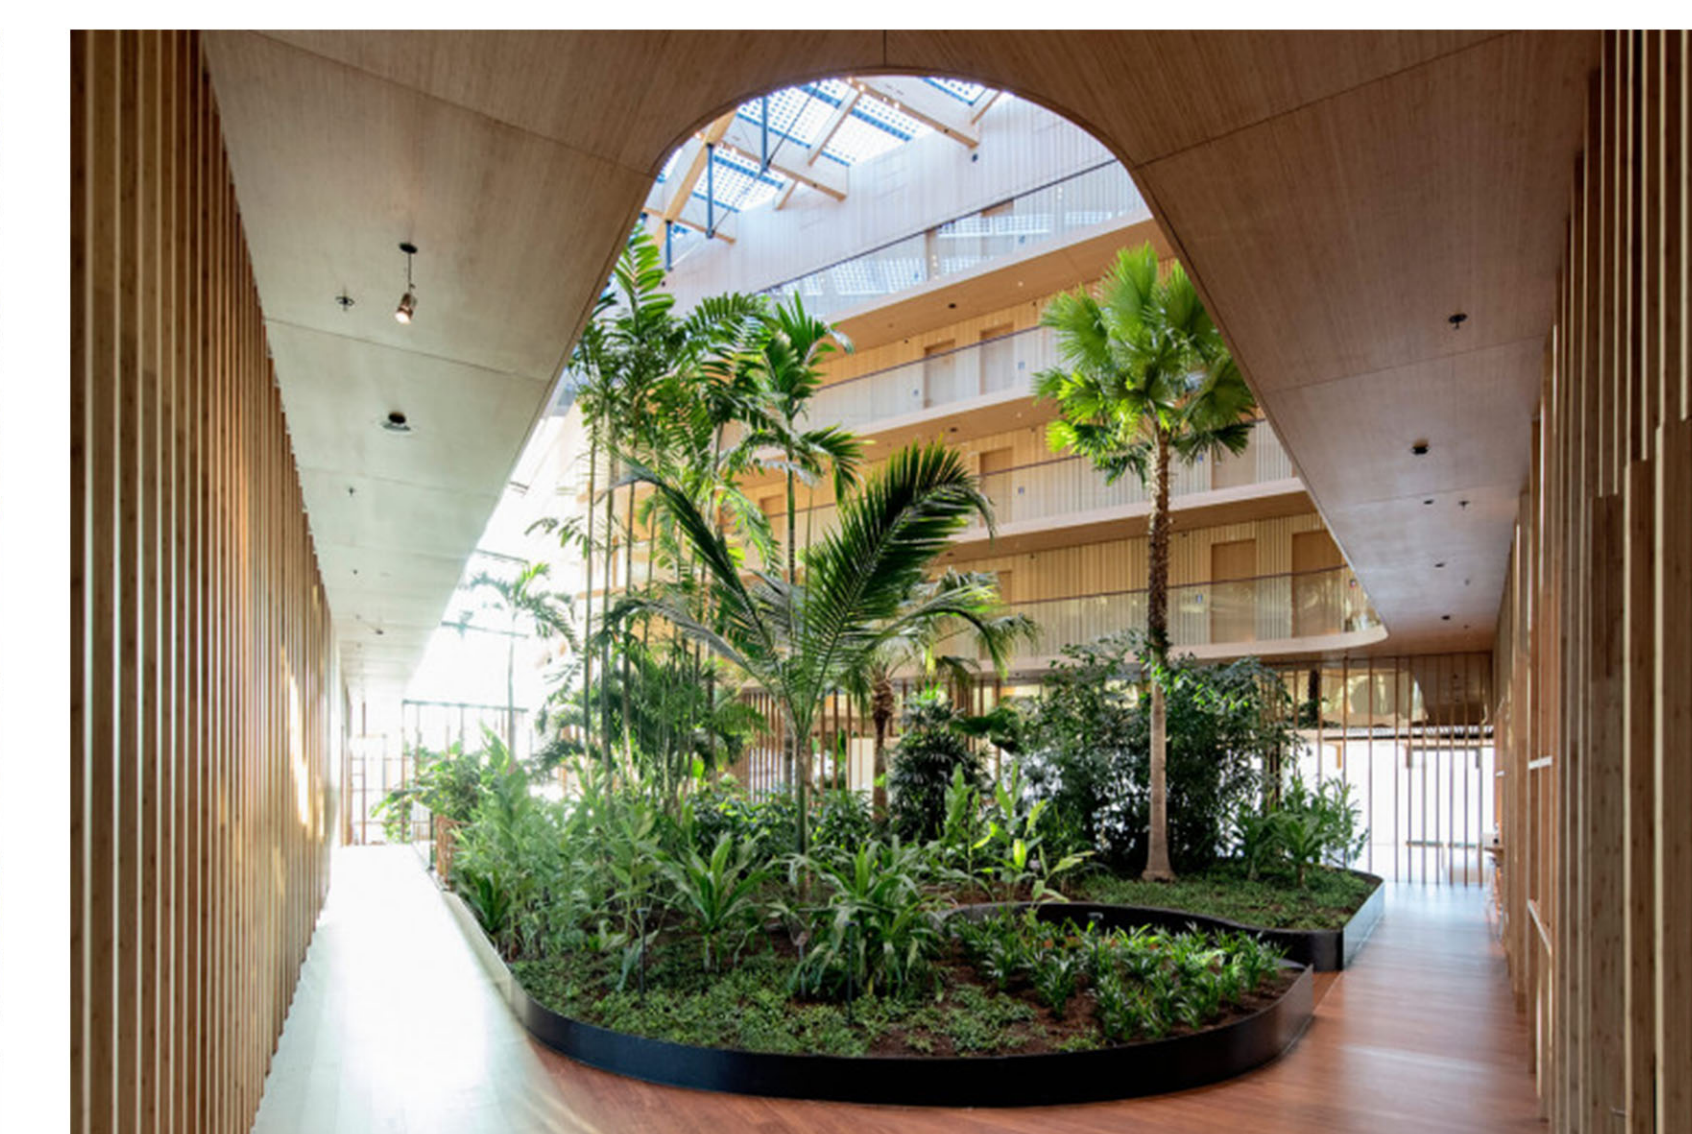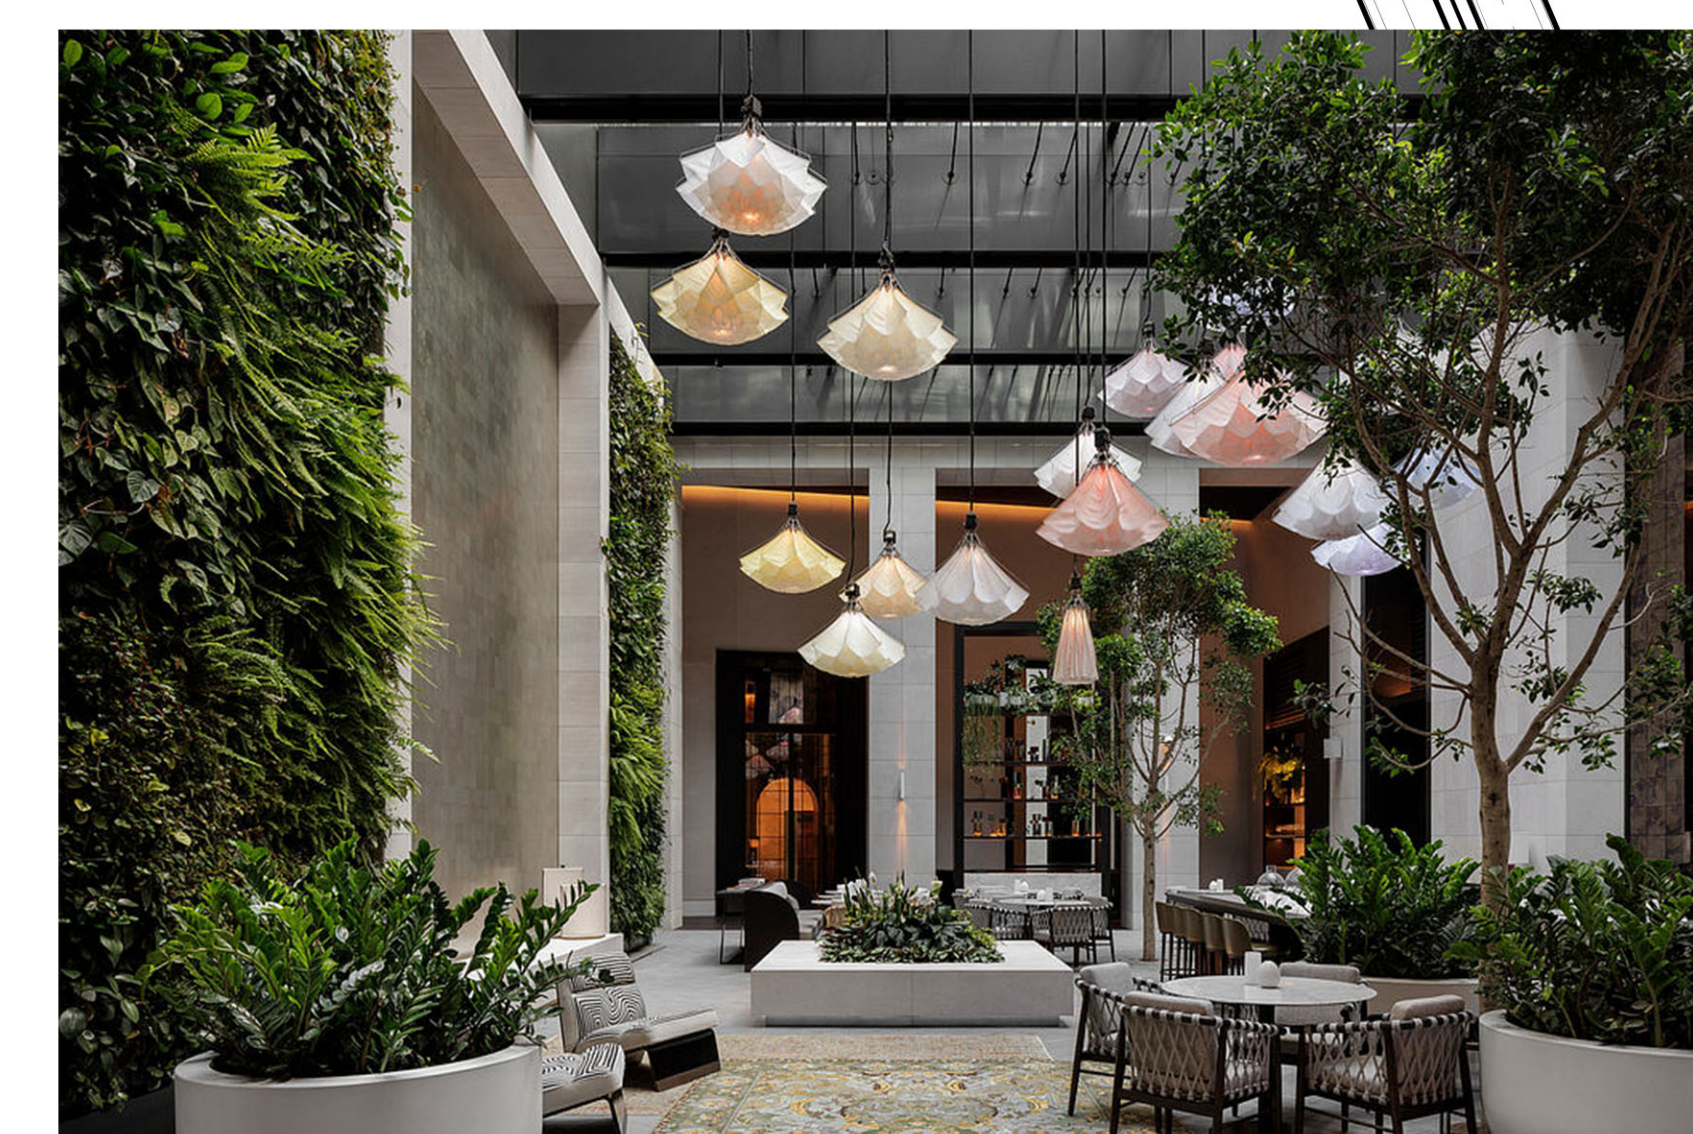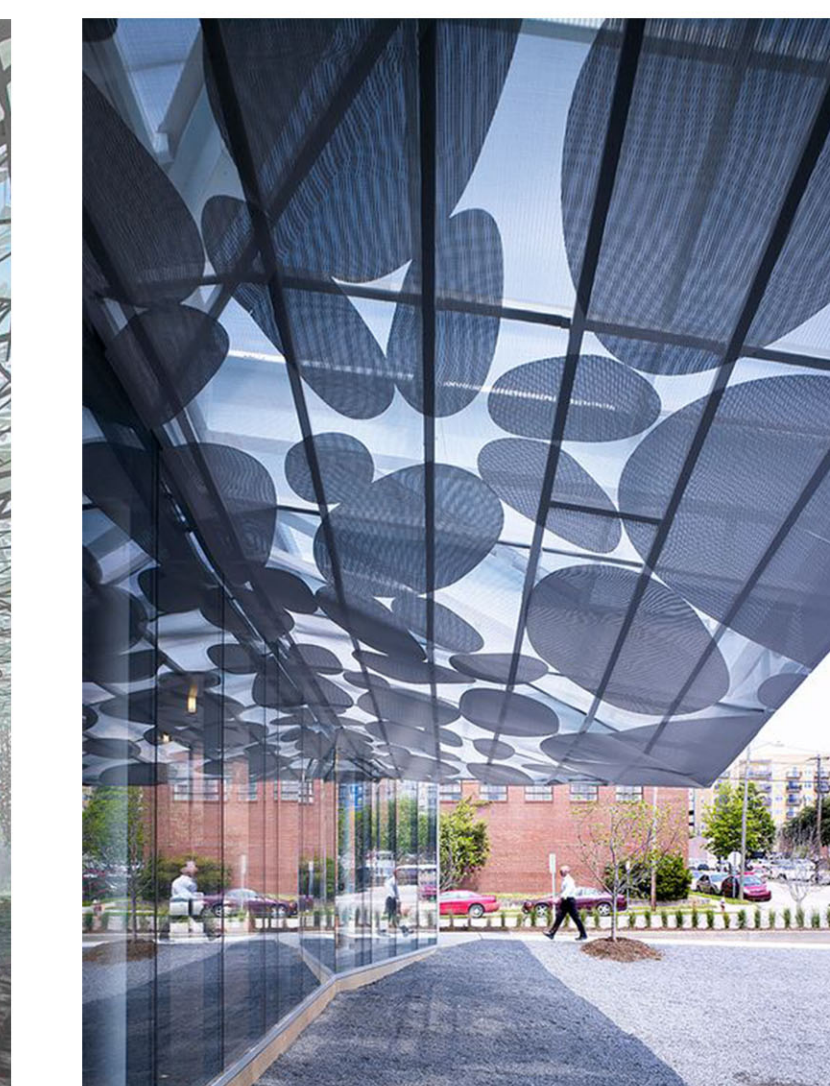



SHADE COMMUNITY CORRIDOR & CHARACTER

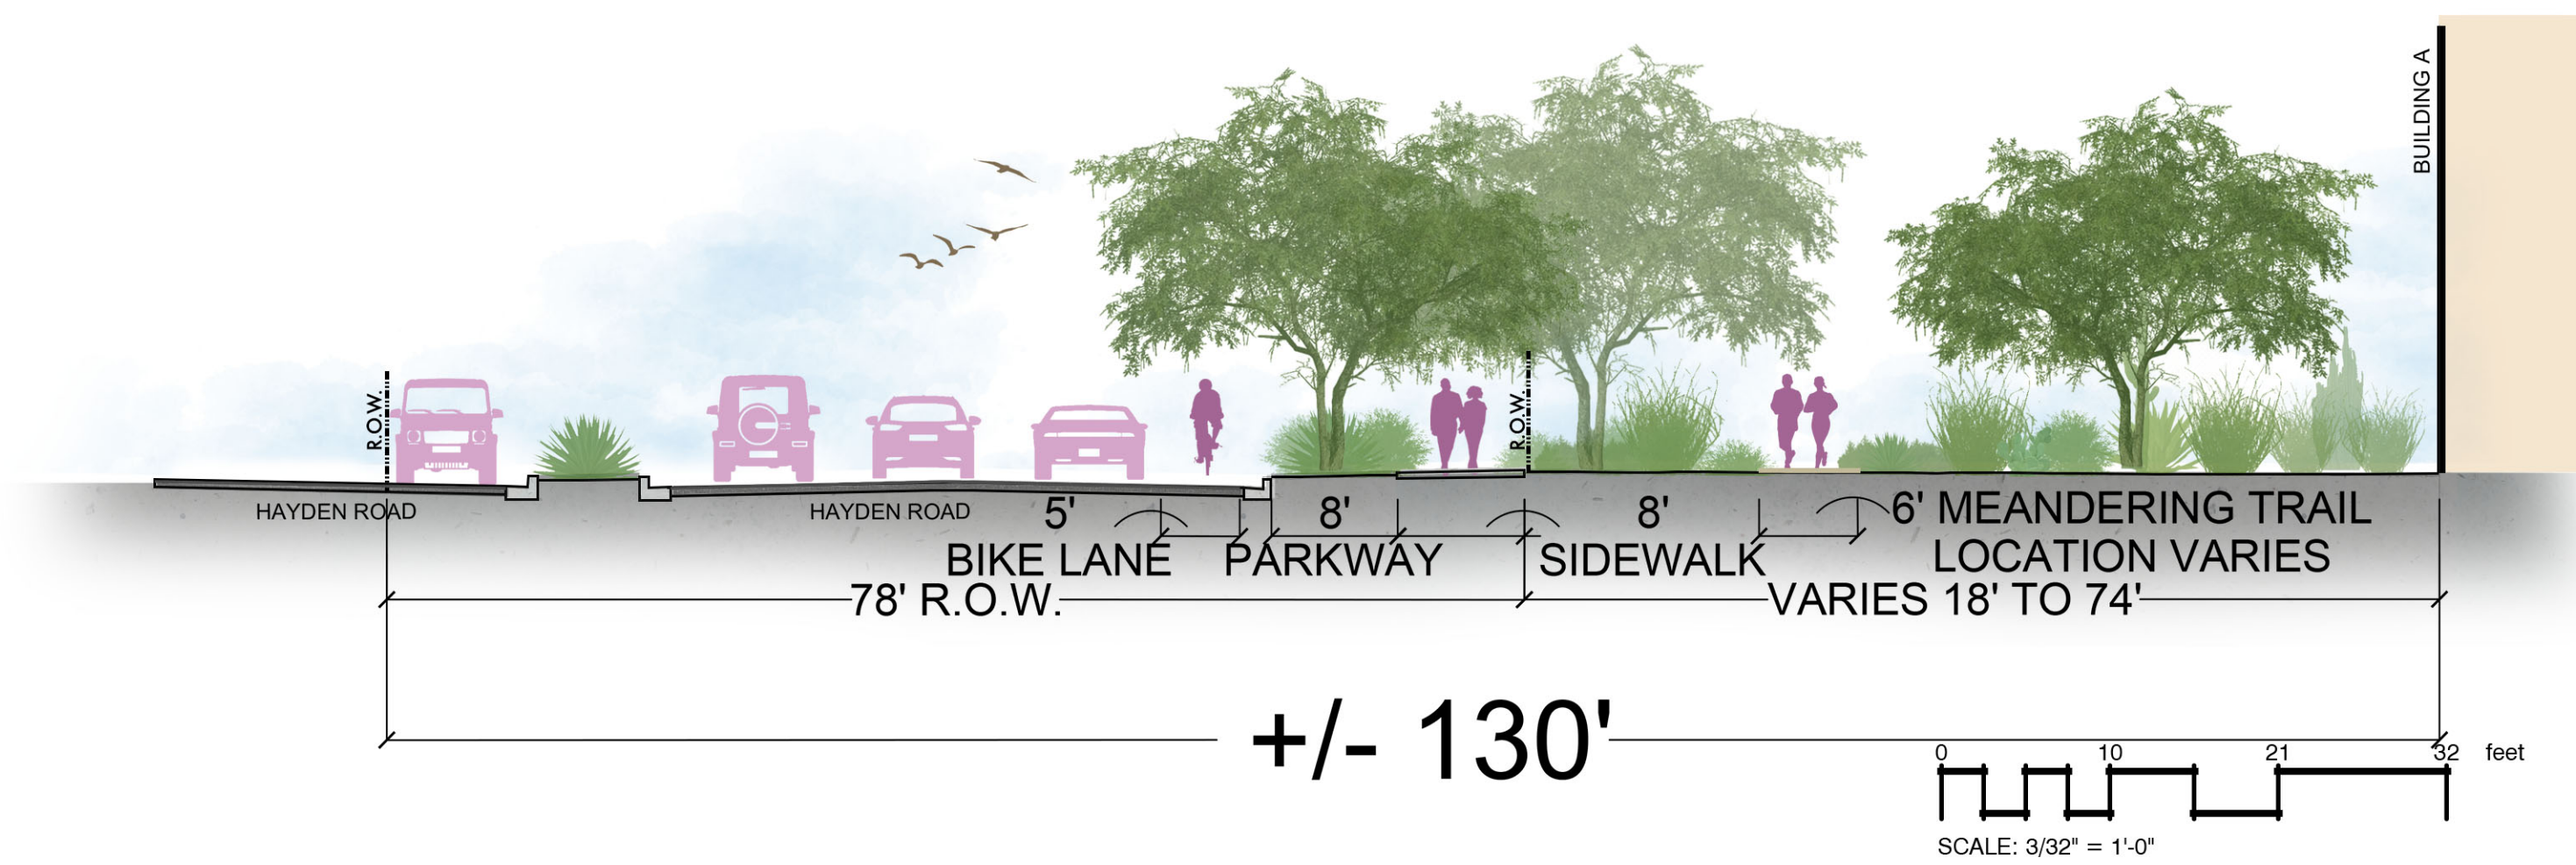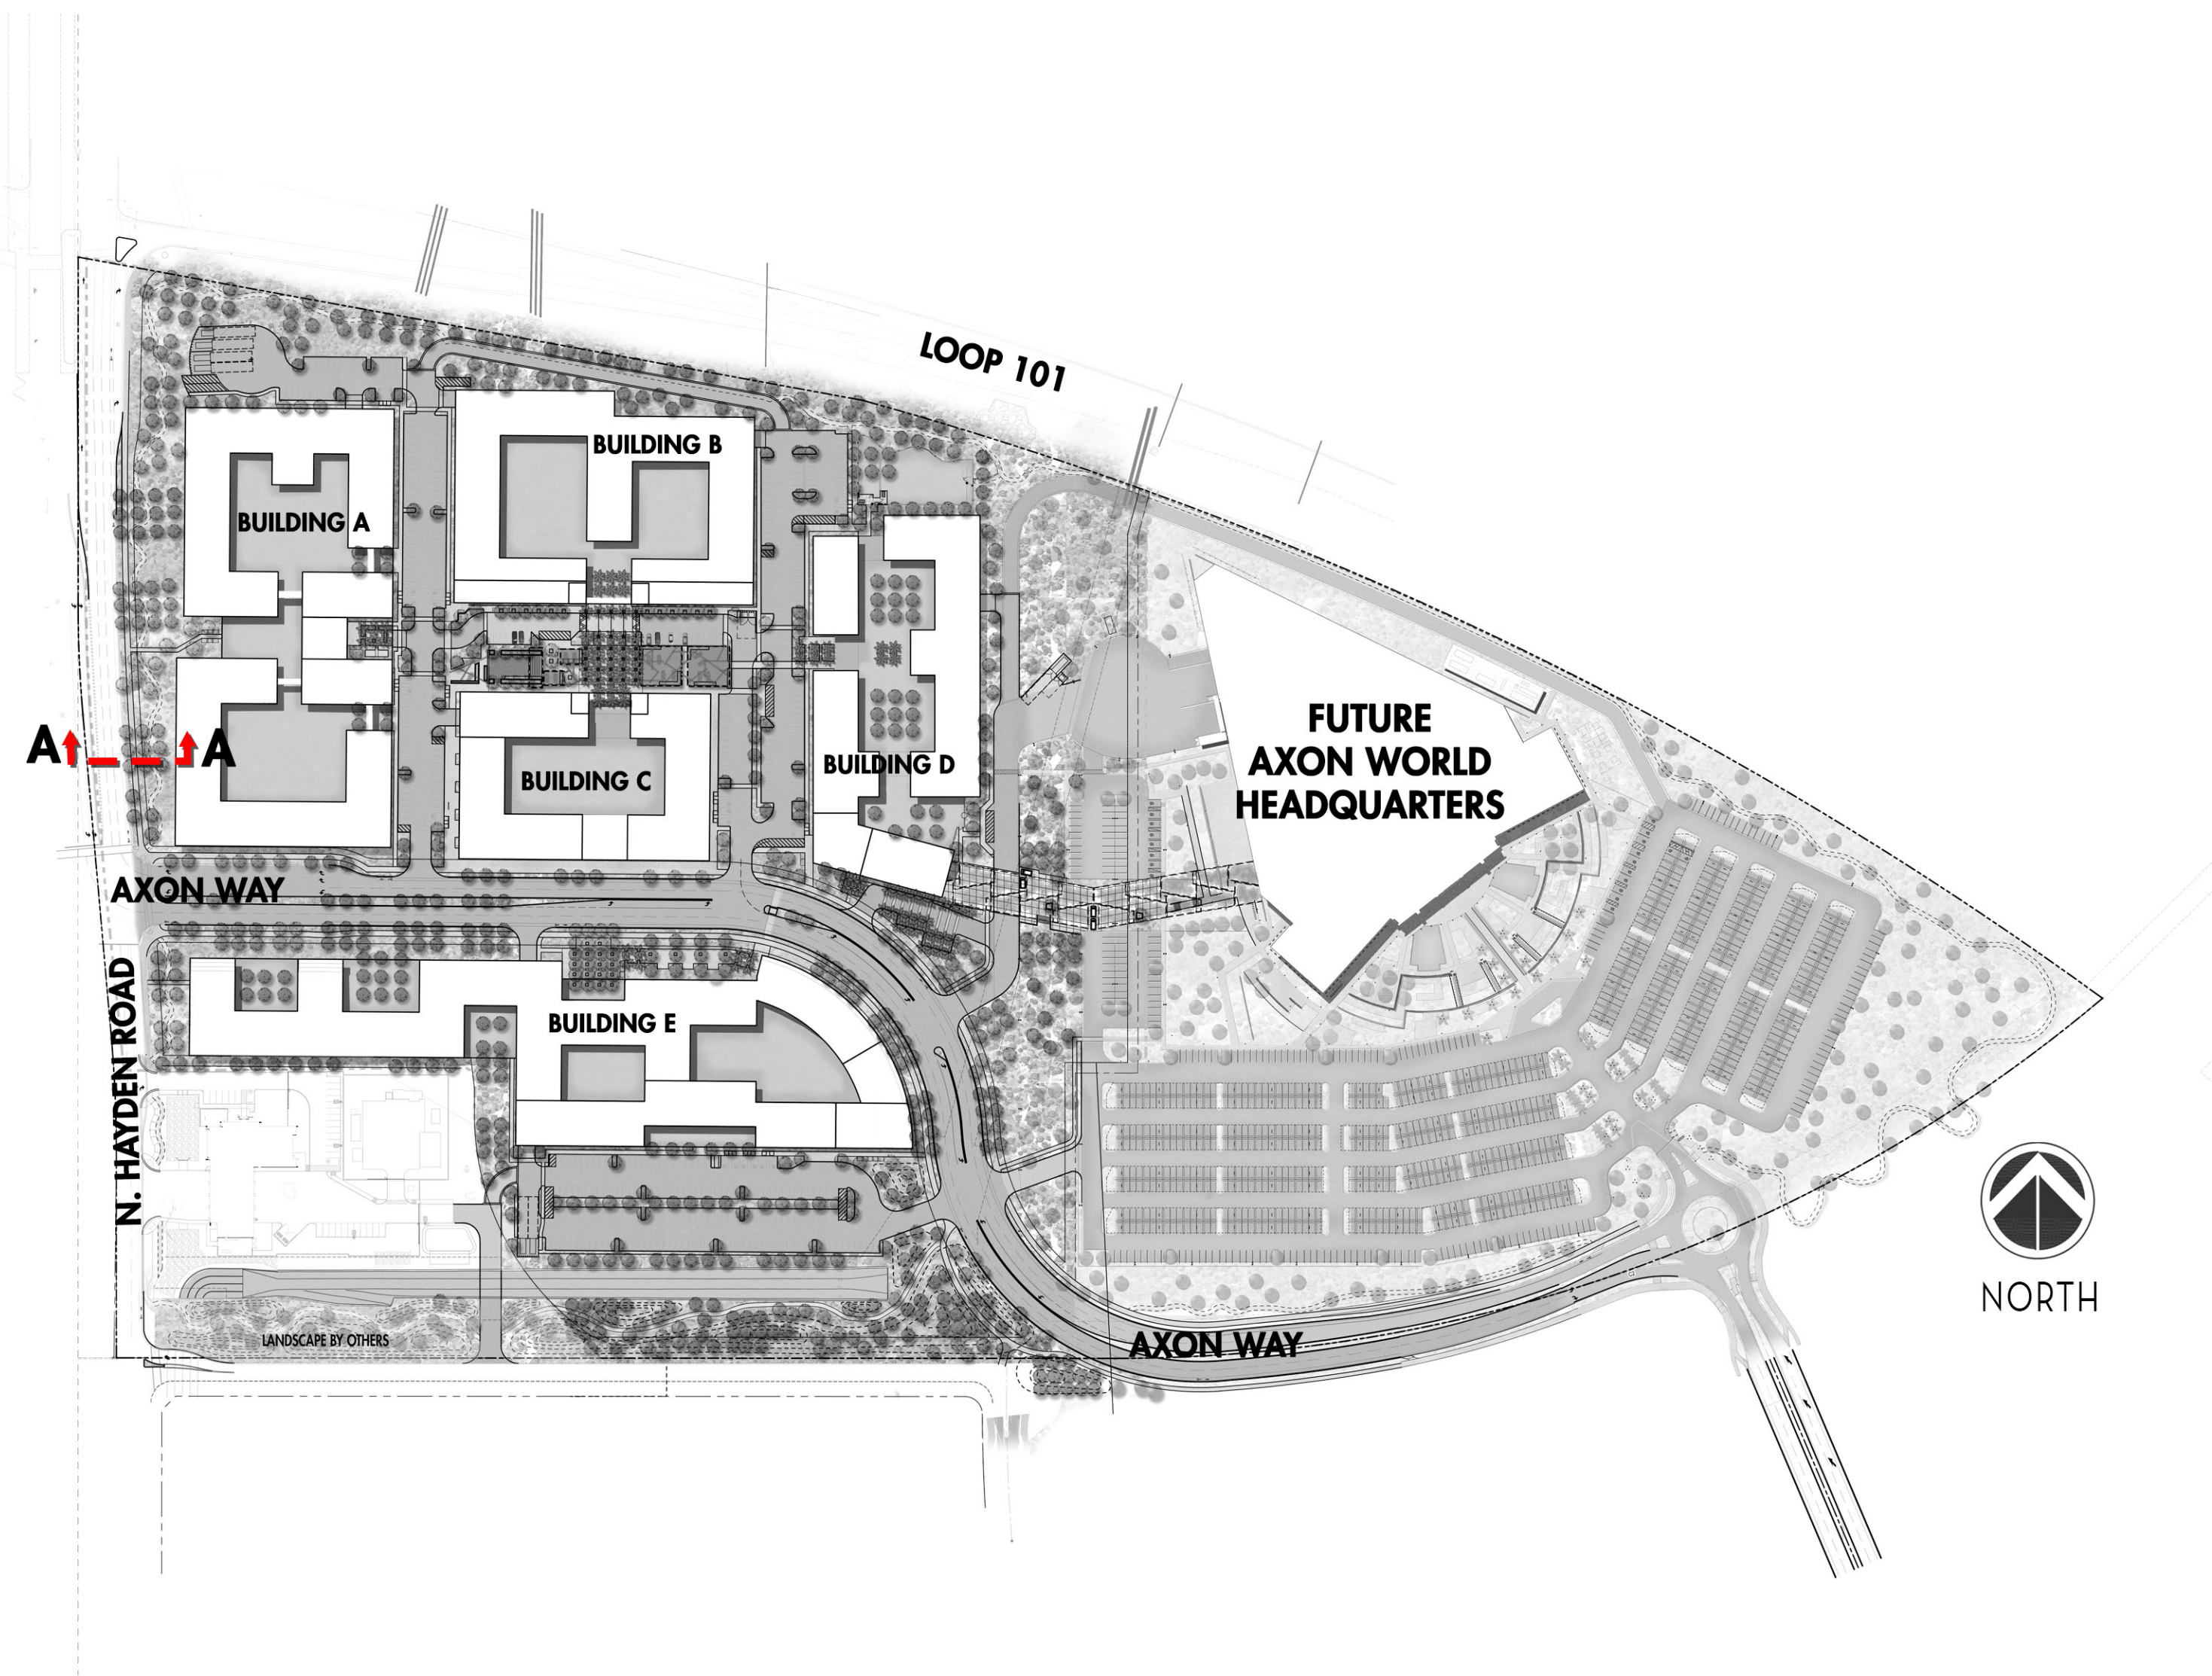

SITE SECTION - A

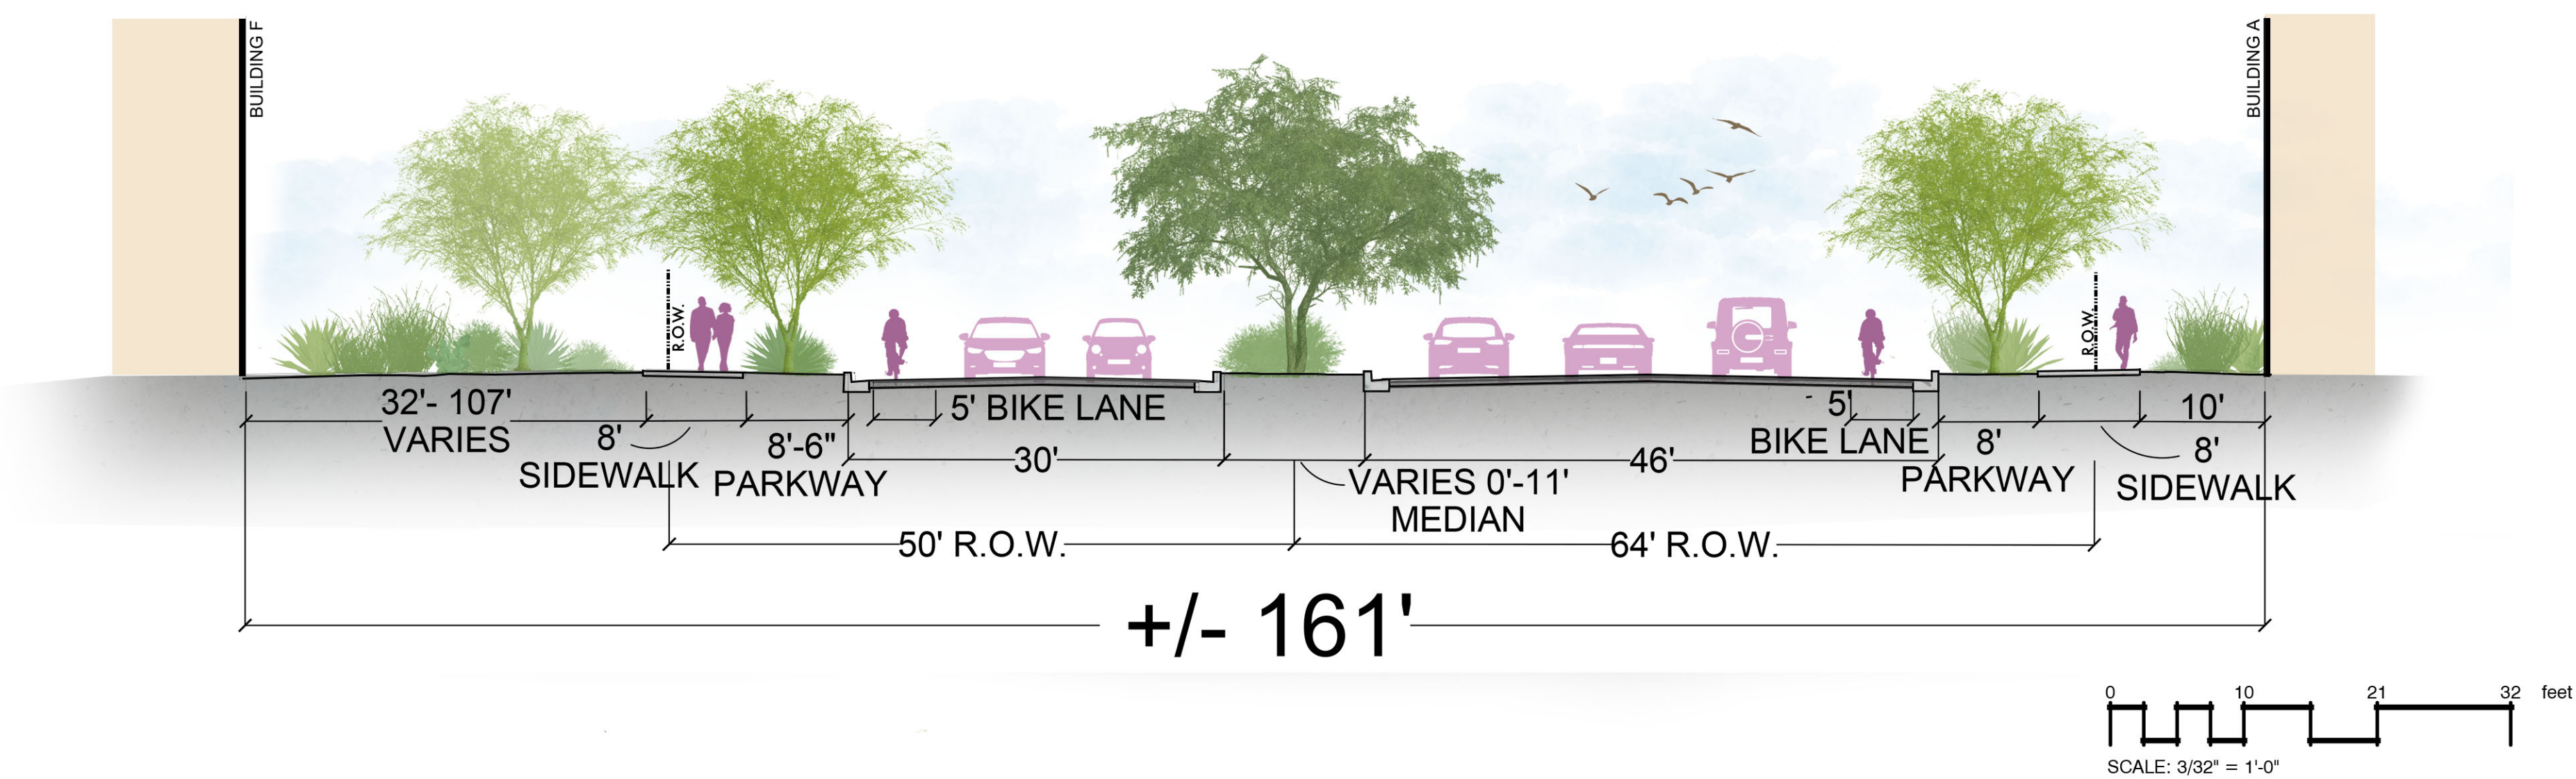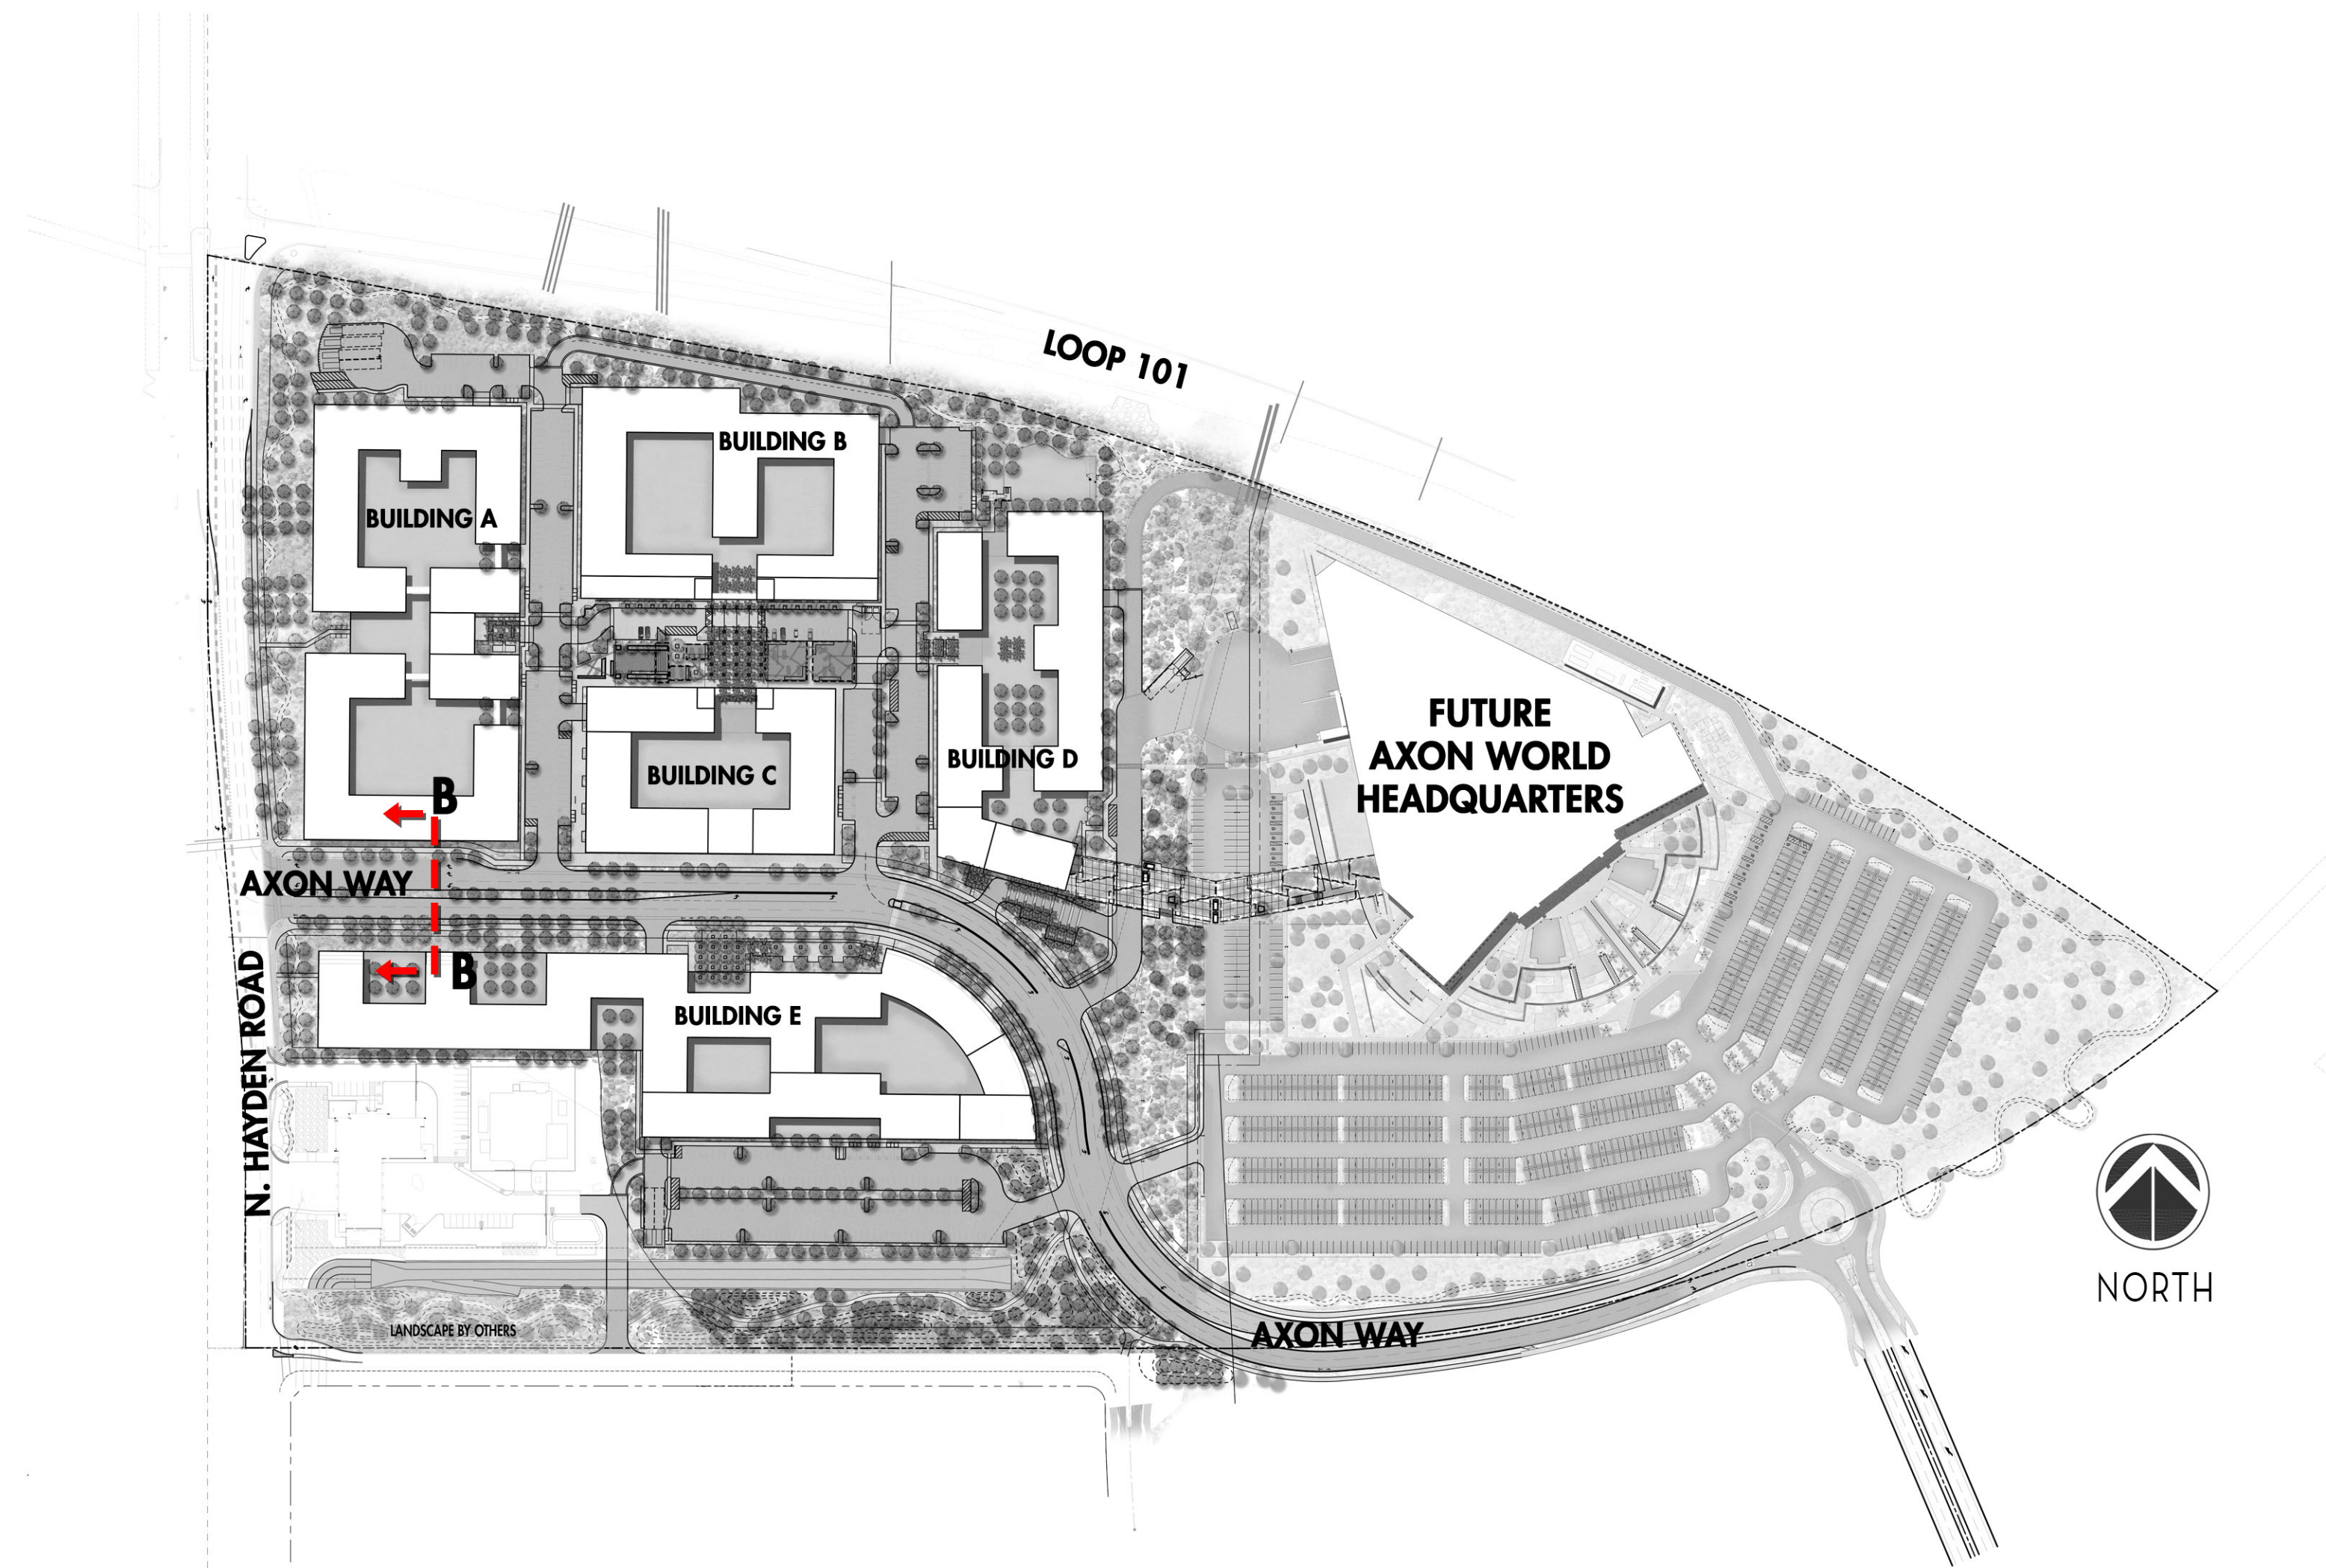

SITE SECTION - B

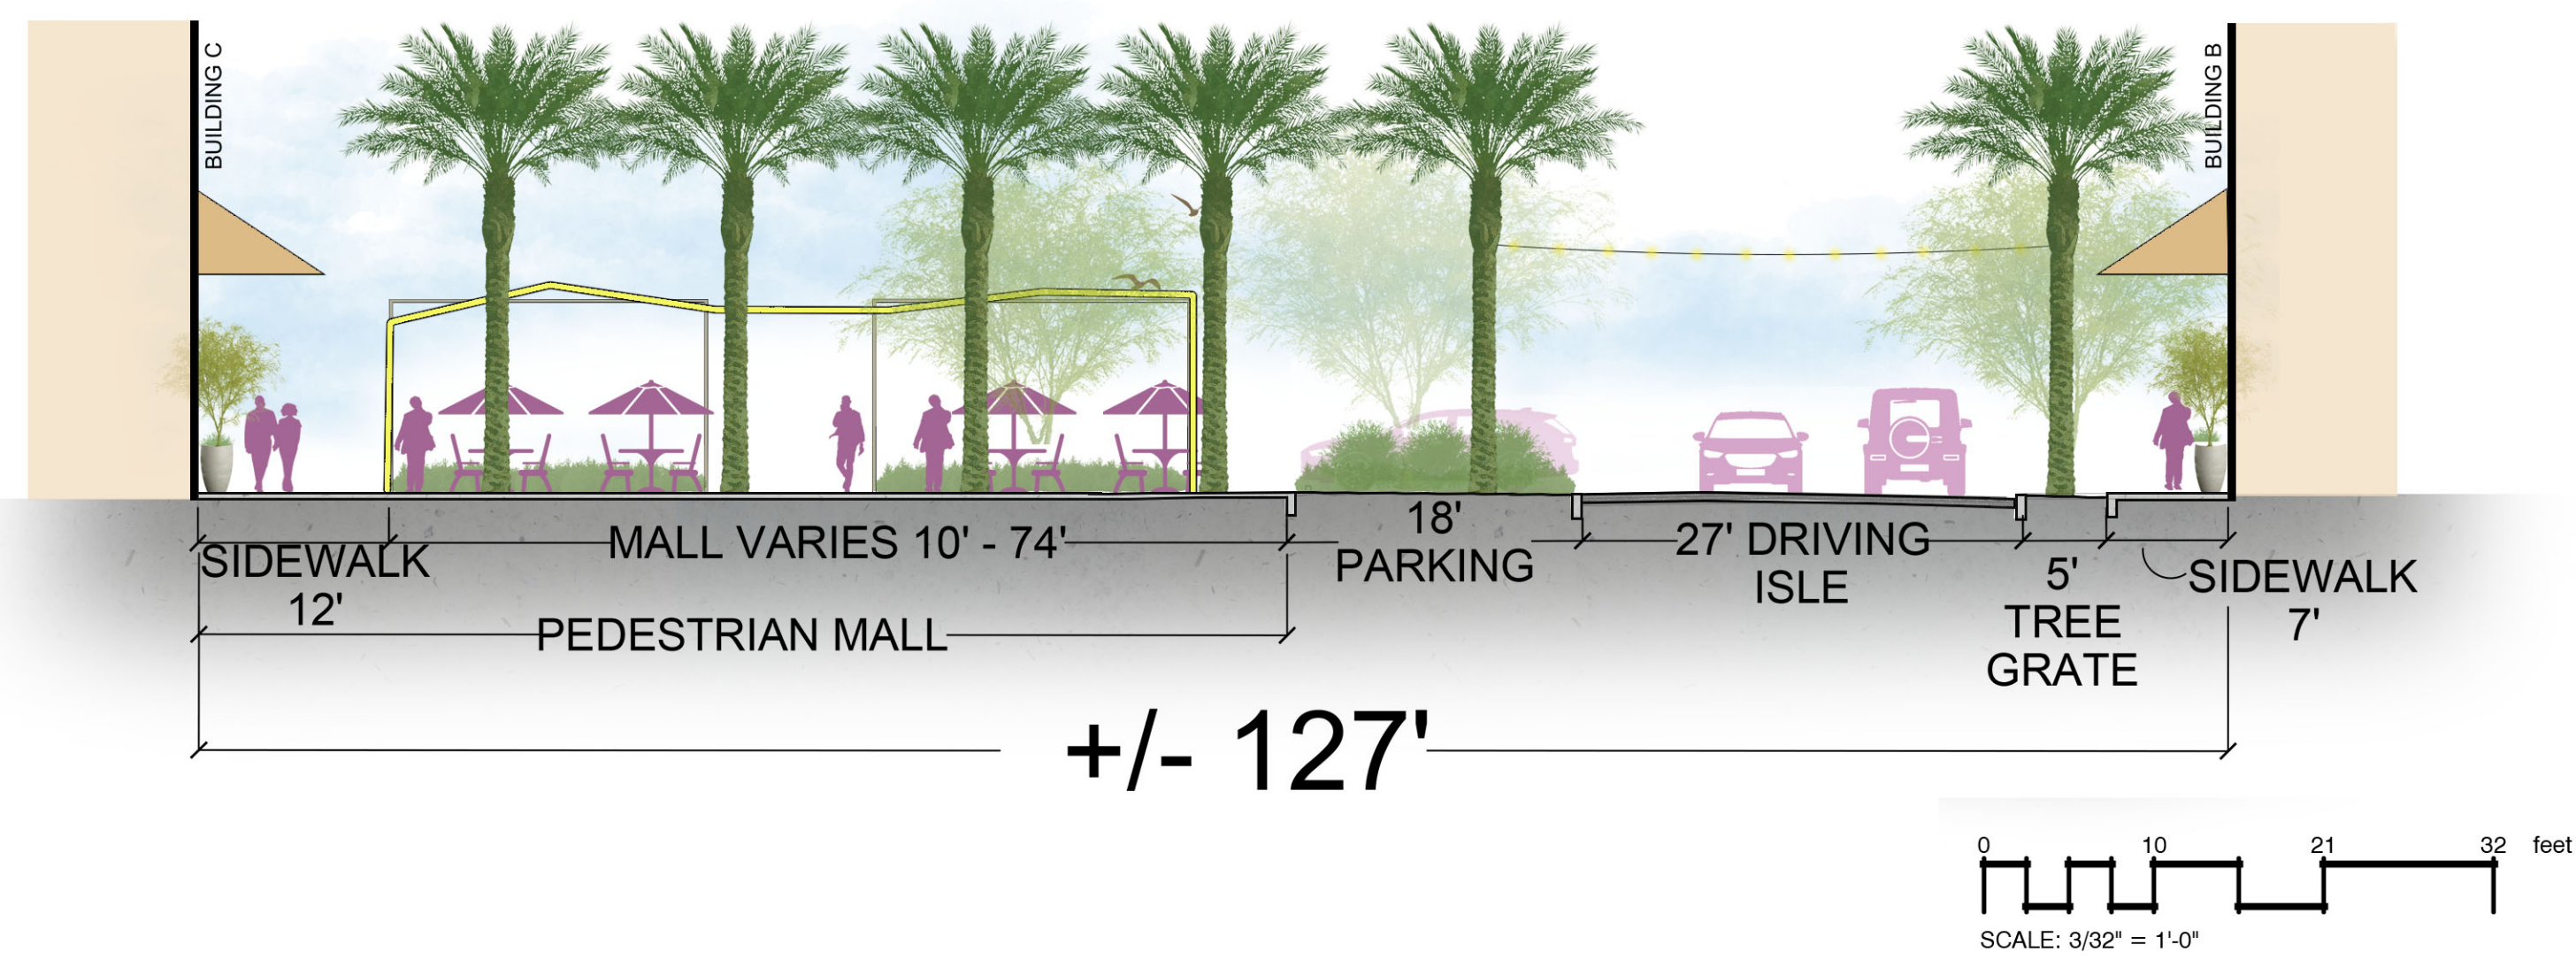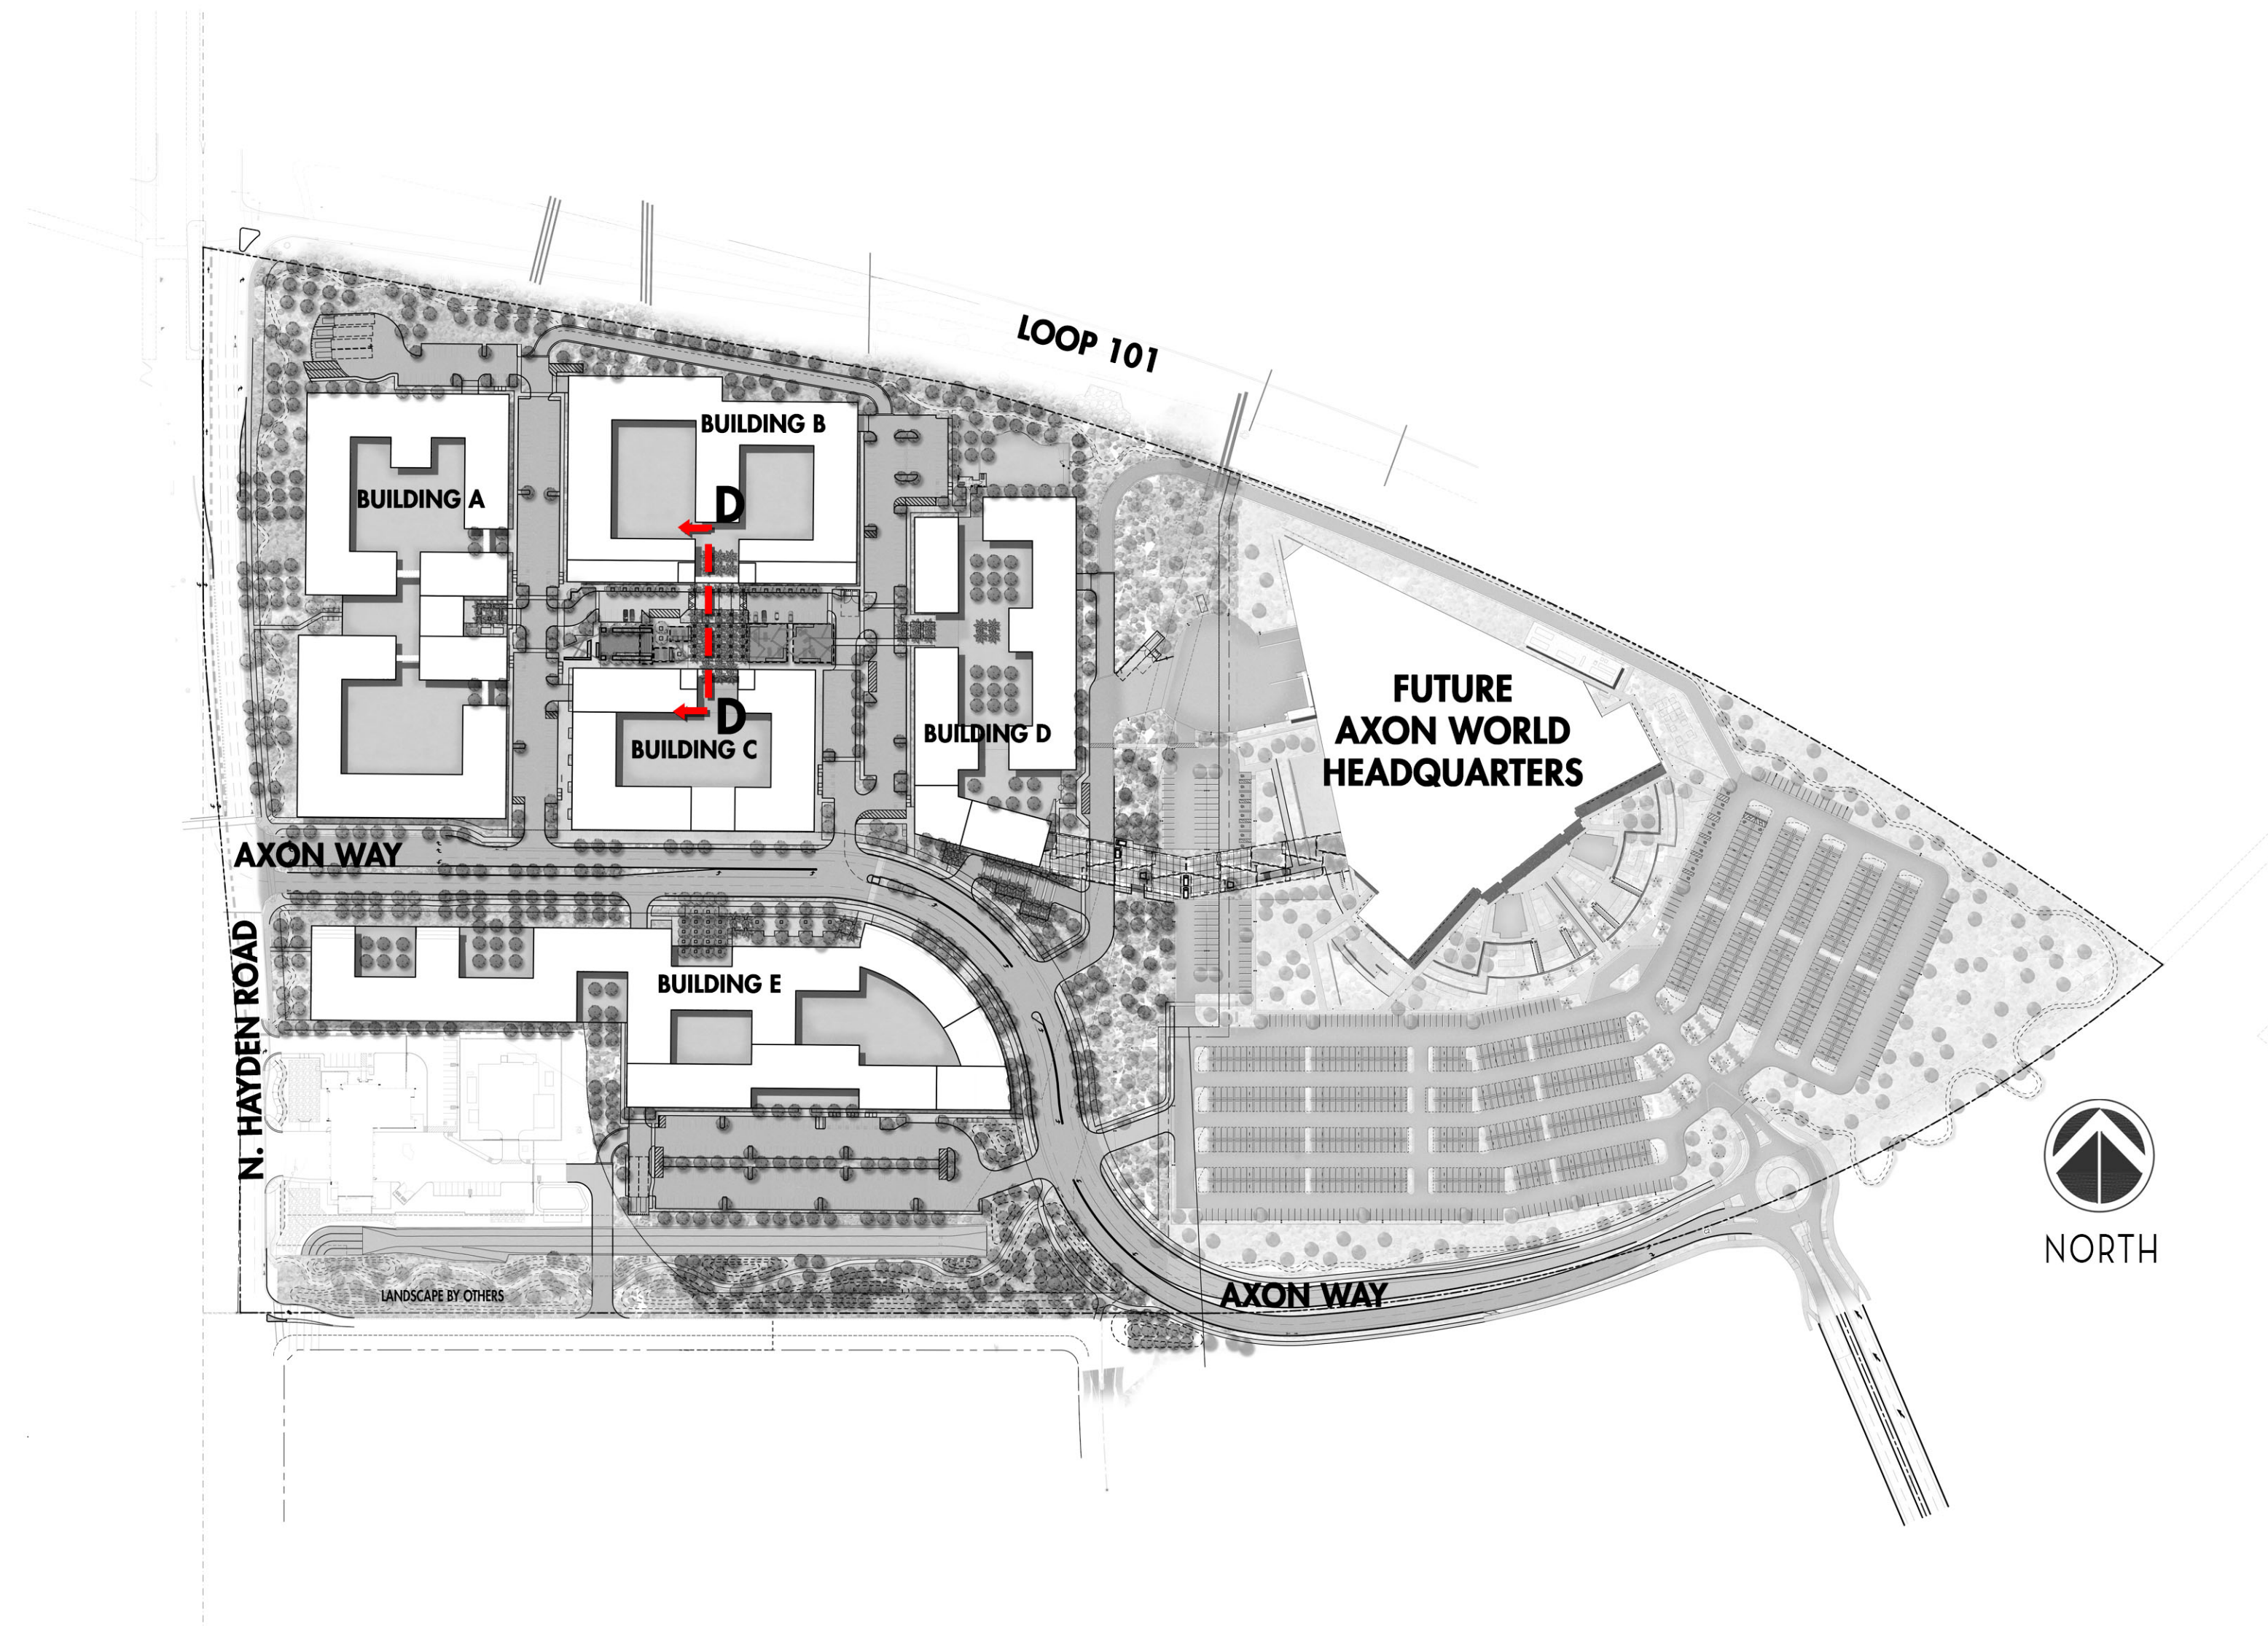

SITE SECTION - D

