


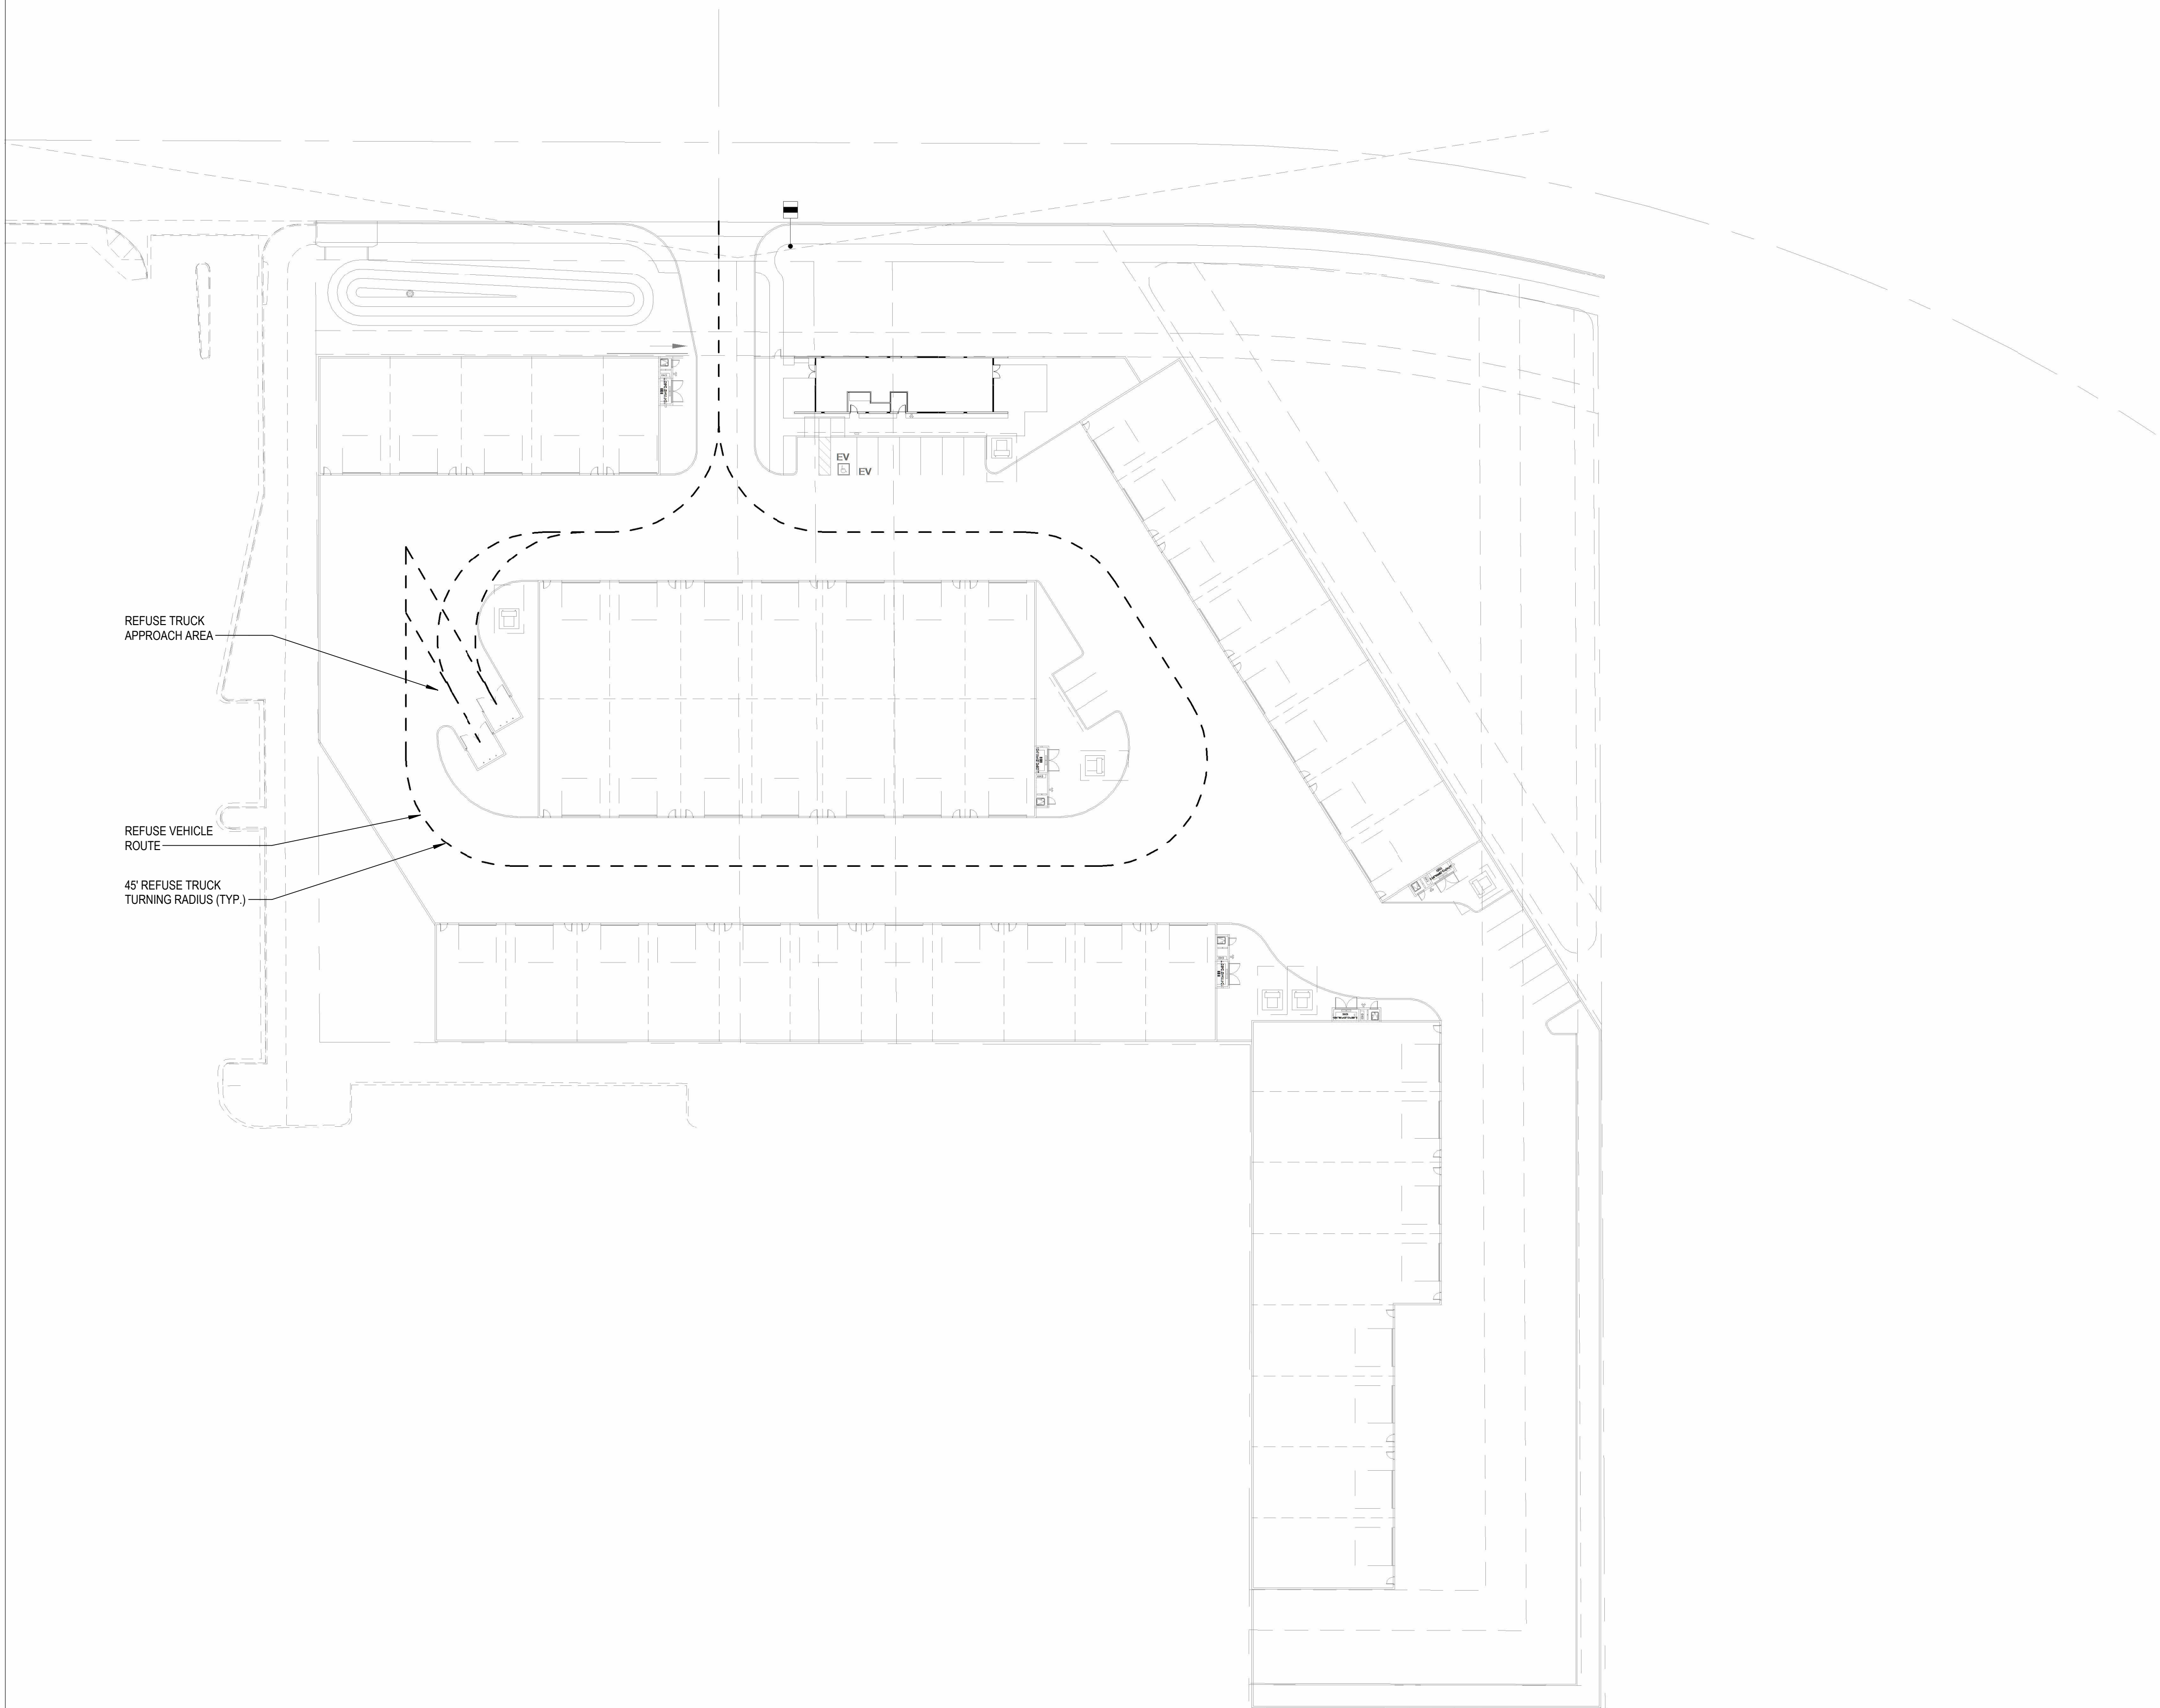

1 REFUSE PLAN

1" = 40'-0"

THESE DRAWINGS ARE AN INSTRUMENT OF SERVICE AND THE PROPERTY OF LGE DESIGN GROUP AND LGE DESIGN BUILD. NO PART OF THESE DRAWINGS SHALL BE REPRODUCED OR TRANSMITTED IN ANY FORM OR BY ANY MEANS, ELECTRONIC OR MECHANICAL, WITHOUT THE WRITTEN PERMISSION OF LGE DESIGN GROUP AND LGE DESIGN BUILD.

**COLLECTOR'S GARAGE
AT WESTWORLD**

10405 E MCDOWELL MTN RANCH RD
SCOTTSDALE, AZ 85255

LGE | DESIGNBUILD

#	REVISION	DATE

NOT FOR CONSTRUCTION

SHEET TITLE:	CIRCULATION - REFUSE PLAN
ISSUE DATE:	11/20/24
DRAWN BY:	LGE DESIGN GROUP
CHECKED BY:	--
PROJECT No:	--

A1.1.3