
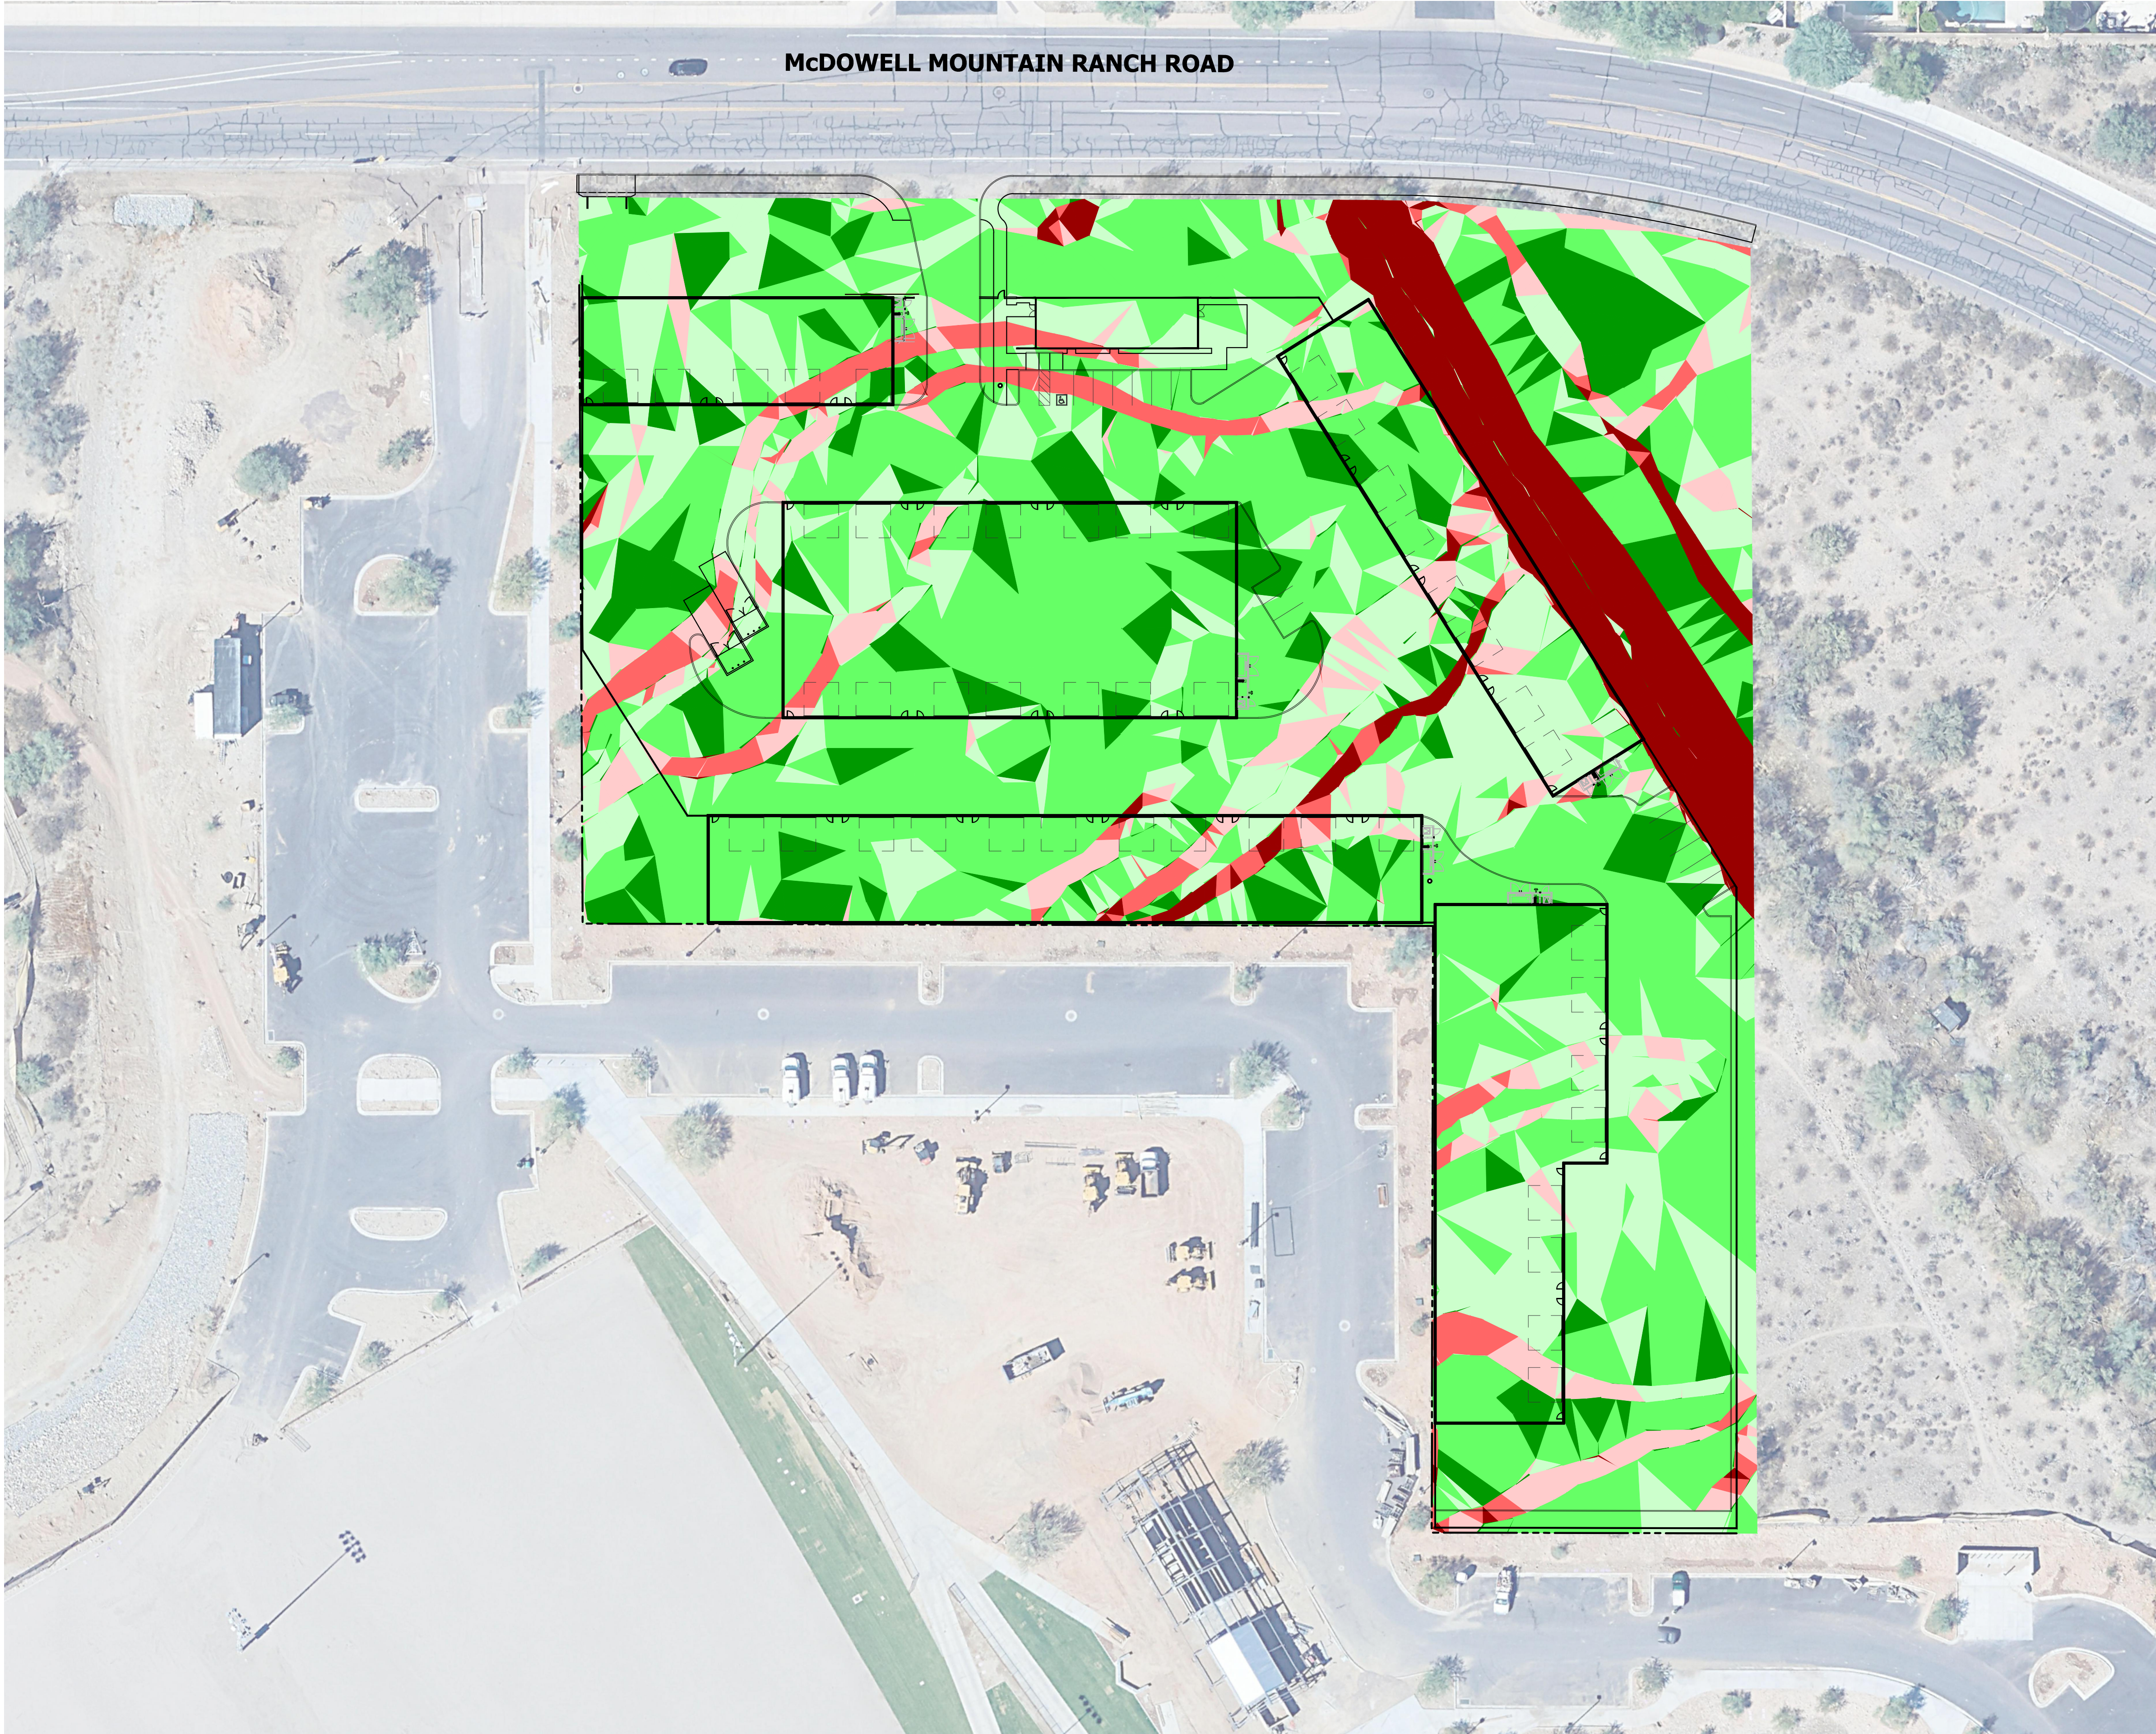


SLOPE ANALYSIS
FOR
COLLECTOR'S GARAGE AT WESTWORLD
9909 E. MCDOWELL MOUNTAIN RANCH ROAD
SCOTTSDALE, ARIZONA

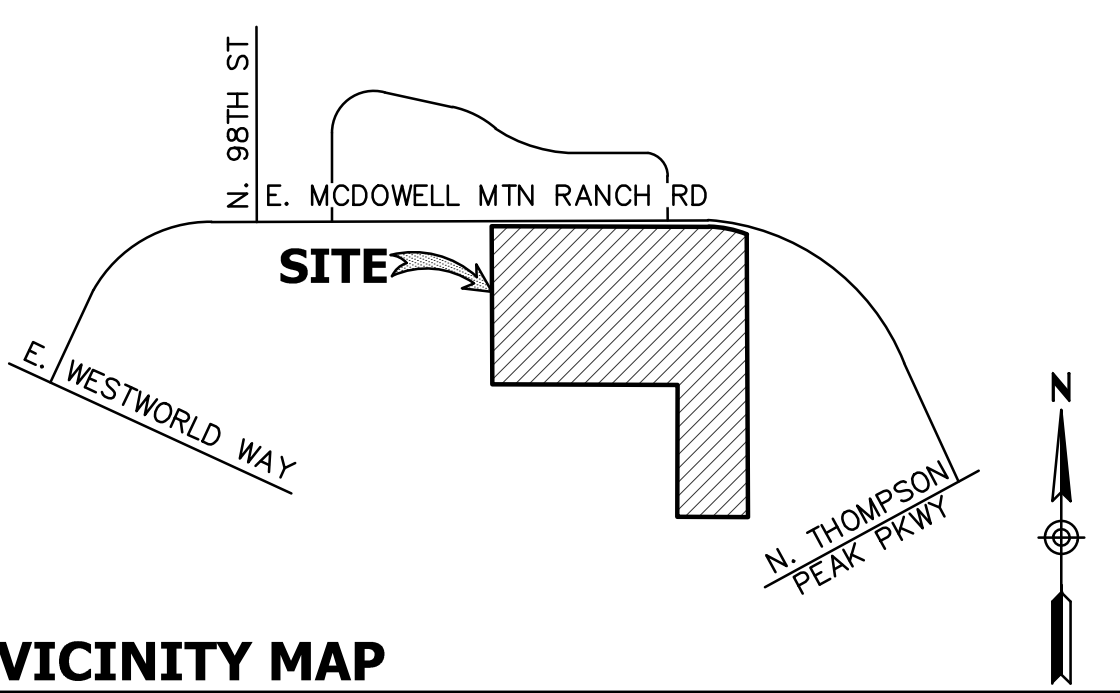

VICINITY MAP

SLOPE ANALYSIS

SLOPE TABLE			
MIN SLOPE	MAX SLOPE	AREA (sf)	COLOR
0%	2%	26,762	Dark Green
2%	5%	103,062	Light Green
5%	10%	52,537	Medium Green
10%	15%	13,666	Light Yellow
15%	25%	9,264	Orange
25%	>25%	16,255	Red
SITE TOTAL		221,546	5.09 acres

NO.	DATE	REVISION	BY

DESIGN BY: GH
DRAWN BY: GH
CHECKED BY: GH

HUNTER
ENGINEERING
10446 NORTH 74TH STREET, SUITE 140
SCOTTSDALE, AZ 85258
T 480 991 3985
F 480 991 3986
CIVIL AND SURVEY



**SLOPE ANALYSIS
FOR
COLLECTOR'S GARAGE AT WESTWORLD
9909 E. MCDOWELL MOUNTAIN RANCH ROAD
SCOTTSDALE, ARIZONA**



THESE PLANS ARE
NOT APPROVED FOR
CONSTRUCTION
WITHOUT AN
APPROVED SIGNATURE
FROM THE GOVERNING
MUNICIPALITY.

**PROJECT NAME:
COLLECTOR'S
GARAGE
WESTWORLD**

HE NO.: LGEC324
SCALE: 1"=40'

SHEET:
1

