AERIAL

LOT 11 CAREFREE RANCH HOMESTEADS

RECORDED IN BOOK 249 OF MAPS, PAGE 36 MCR
SITUATED IN SW 1/4 OF SECTION 18, TOWNSHIP 6 NORTH, RANGE 5 EAST,
OF THE GILA AND SALT RIVER BASE AND MERIDIAN, SCOTTSDALE, MARICOPA COUNTY, ARIZONA.

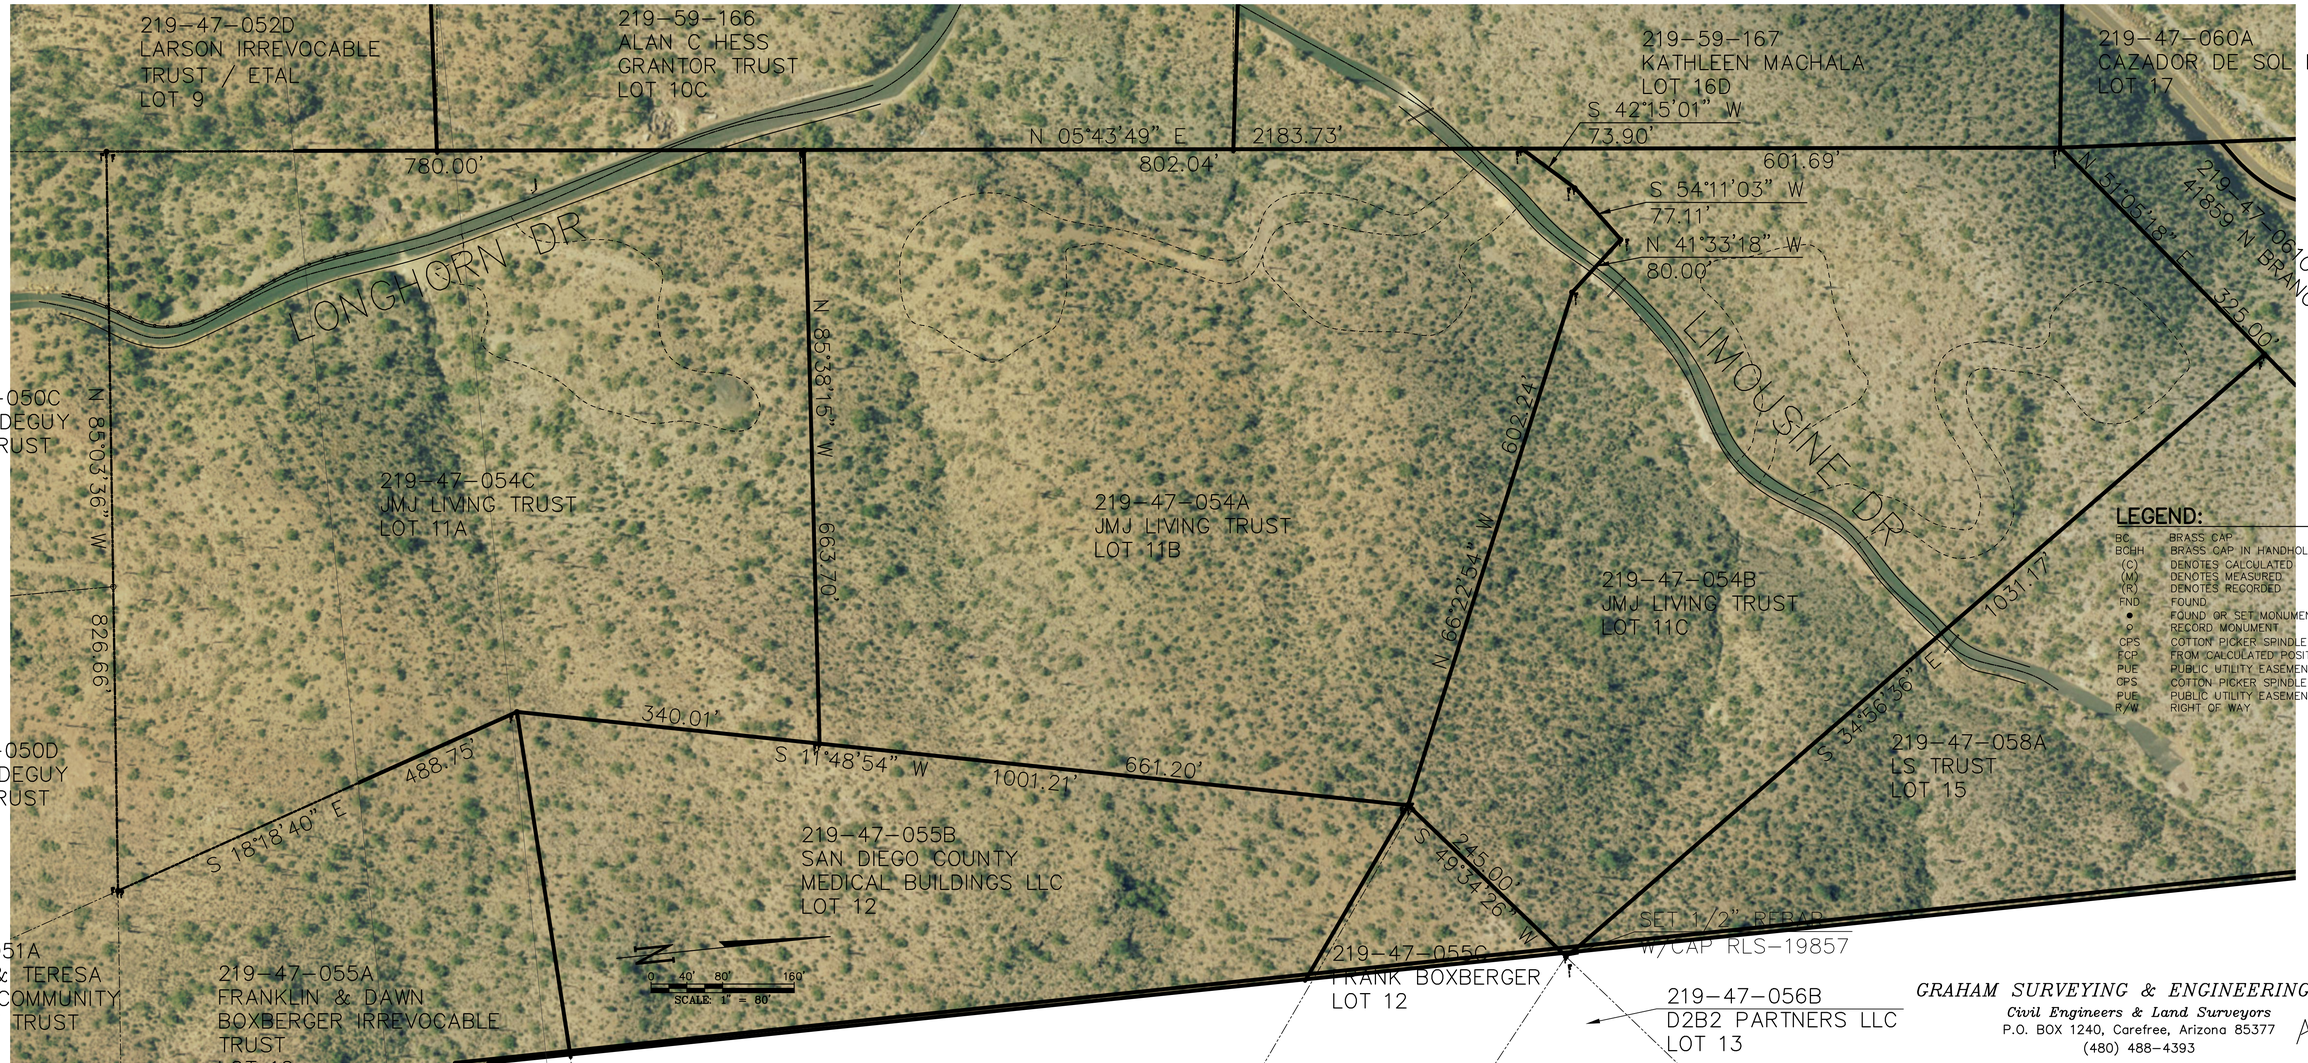

GRAHAM SURVEYING & ENGINEERING INC.
Civil Engineers & Land Surveyors
P.O. BOX 1240, Carefree, Arizona 85377
(480) 488-4393

AERIAL