


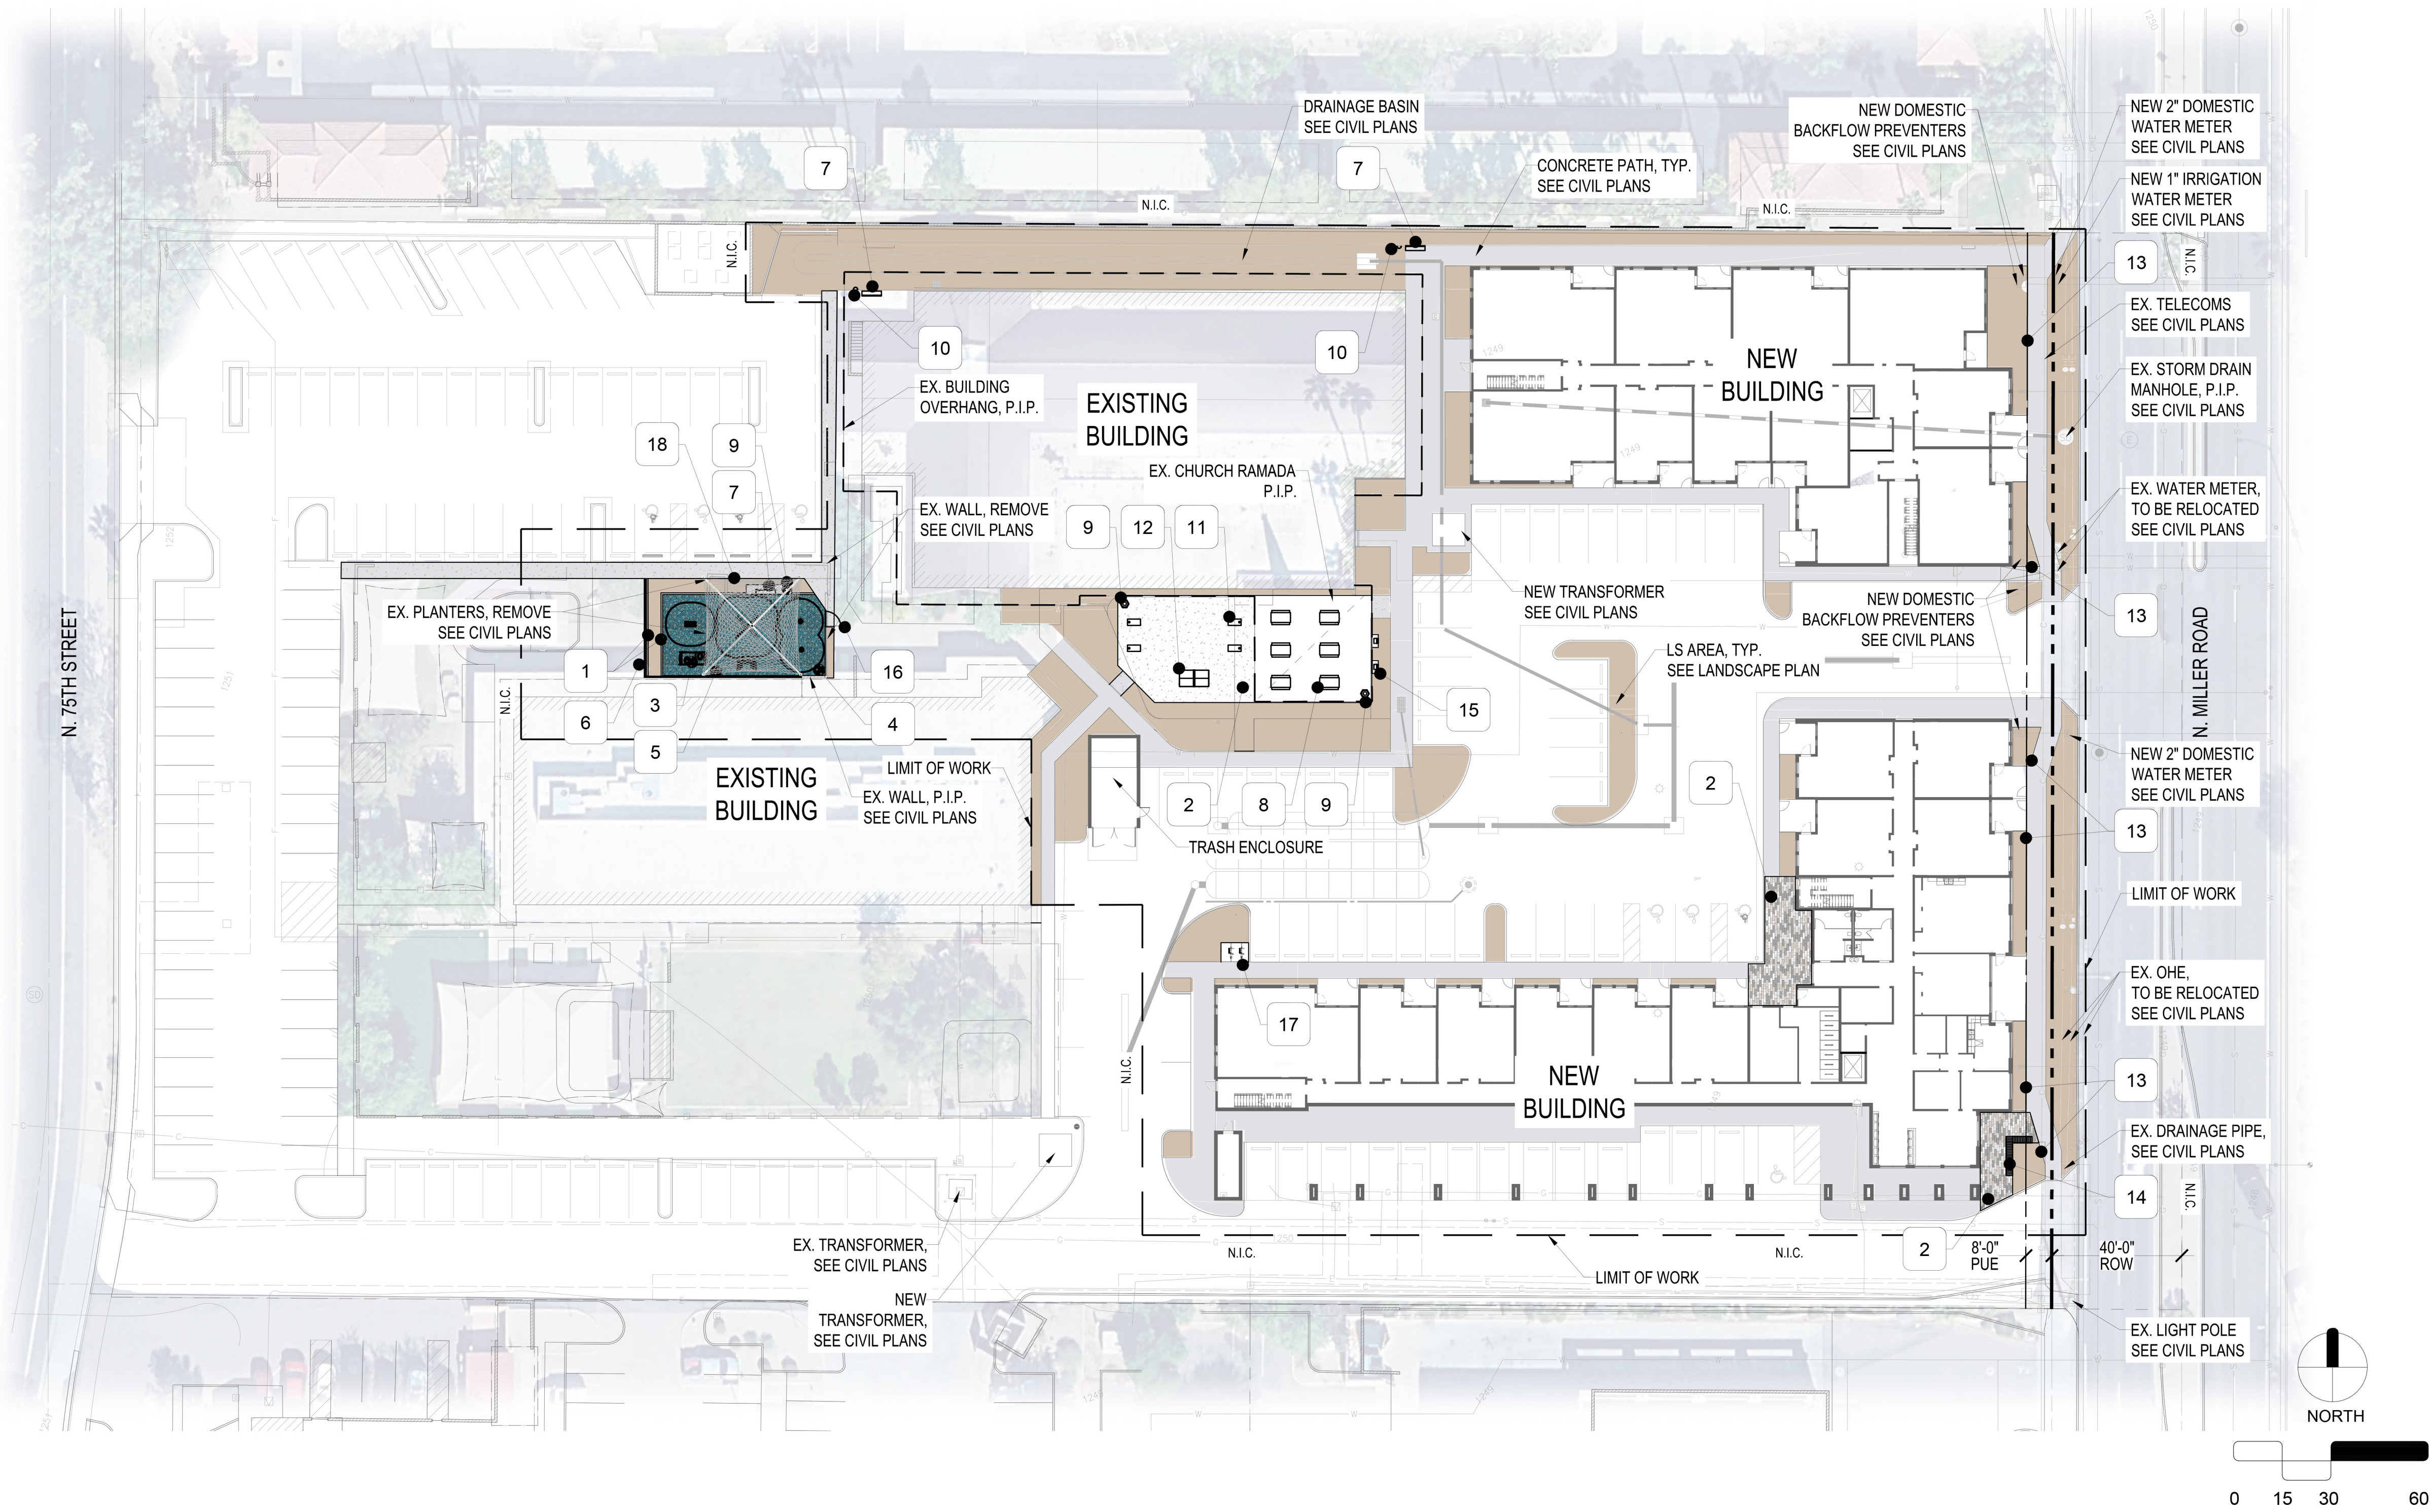

DRB HARDSCAPE PLAN NOTES

- 1. REFER TO ARCHITECTURAL PLANS FOR BUILDING MATERIALS, FINISHES, AND DIMENSIONS.
- 2. REFER TO LANDSCAPE PLANS FOR PLANT SPECIES, MATERIALS, SIZES, LOCATIONS, AND REQUIREMENTS.
- 3. COORDINATE FINAL HARDSCAPE FINISHES, MATERIALS AND LOCATIONS WITH OWNER REPRESENTATIVE.
- 4. EXISTING HARDSCAPE UNDERNEATH EXISTING CHURCH RAMADA TO BE PROTECTED IN PLACE.
- 5. COORDINATE THE REMOVAL OF EXISTING DAY CARE WALL PORTIONS WITH OWNER REPRESENTATIVE.

OWNER CONTACT

GORMAN & COMPANY
608 E. MISSOURI AVENUE
PHOENIX, AZ 85012
SALLY SCHWENN
(480) 650-8565
SSCHWENN@GORMANUSA.COM

ARCHITECT

NELSEN PARTNERS
119 W. 8TH STREET, SUITE C
AUSTIN, TX 78701
BLAIR VO-LE
(512) 531-7355
BVOLE@NELSENPARTNERS.COM


LANDSCAPE ARCHITECT

HARRINGTON PLANNING + DESIGN (HP+D)
4711 E. FALCON DRIVE, SUITE 222
MESA, AZ 85215
JASON HARRINGTON, RLA, ASLA, ASIC, APWA
(480) 250-0116
JASON@HARRINGTONPLANNINGDESIGN.COM

KEYNOTE LEGEND

- KEY
- 1 CONCRETE HEADER, 6" WIDE, 8" TALL (12" TALL AROUND PLAYGROUND SURFACE), C- STANDARD GRAY.
 - 2 CONCRETE UNIT PAVER, ARTISTIC PAVER MFG. PLANKLOCK, 8"x24", 2 3/8" THICK, POLISHED FINISH, C- MIXED.
 - 3 CUSTOM PLAYGROUND, MIRACLE PLAYGROUND, 2-12 YEAR, C- BEST BUDDIES 4.
 - 4 RUBBER SURFACE TILES, FLEX GROUND, 2 1/2" THICK, C- SKY BLUE & TURQUOISE.
 - 5 FREE STANDING SHADE, USA SHADE MARINER PYRAMID, 35'X35', 22' TALL, C- TURQUOISE.
 - 6 PLAYGROUND WALL, 6' TALL, 8X8X16 CMU, COLOR & FINISH TO MATCH EXISTING DAYCARE BUILDING.
 - 7 BENCH, ANOVA #RLA80R VIBE RECYCLED PLASTIC, 5'-6" LONG, C- BIRCHWOOD & TEXTURED CHARCOAL.
 - 8 PICNIC TABLE, ANOVA #T1038R, 8' LONG, RECYCLED PLASTIC ADA, C- BIRCHWOOD & TEXTURED CHARCOAL.
 - 9 TRASH RECEPTACLE, ANOVA #RLA45R RECYCLED PLASTIC, 45 GALLON, C- BIRCHWOOD & TEXTURED CHARCOAL.
 - 10 PET WASTE STATION, BARKS AND REC, POWDER COAT FINISH, C- BLUE.
 - 11 CORNHOLE, UPC PARKS #UP14100, CONCRETE, C- DESERT TAN.
 - 12 PING PONG TABLE, UPC PARKS #1400, CONCRETE, C- DESERT TAN TOP & SANDSTONE LEGS.
 - 13 RAISED PLANTERS, TOURNESOL SITEWORKS, KITSAP STEEL 20" TALL, C- RUST TEXTURE POWDER COAT.
 - 14 MOUNTED PLANTER SEATS, TOURNESOL SITEWORKS, WALLY 2"x4" STOCK, C- THERMALLY MODIFIED WOOD & RUST TEXTURE.
 - 15 ELECTRIC GRILL, COYOTE, 18"WIDE, 16"DEPTH, PEDESTAL MOUNT, C- STAINLESS STEEL.
 - 16 PLAYGROUND GATE, 6' TALL, STEEL TUBE FRAME 1" SQ., PICKETS 1/2" SQ., COLOR & FINISH TO MATCH EXISTING DAYCARE GATES.
 - 17 BIKE RACKS, MADRAX METRO #MET-2-SF-ES, 2 BIKE CAPACITY PER RACK, POWDER COAT FINISH, C- BEIGE GRAY.
 - 18 PLAYGROUND FENCE, STEEL, 6' TALL, 2" SQ. POSTS, 1/2" SQ. PICKETS, COLOR & FINISH TO MATCH EXISTING DAYCARE FENCE.

VICINITY MAP

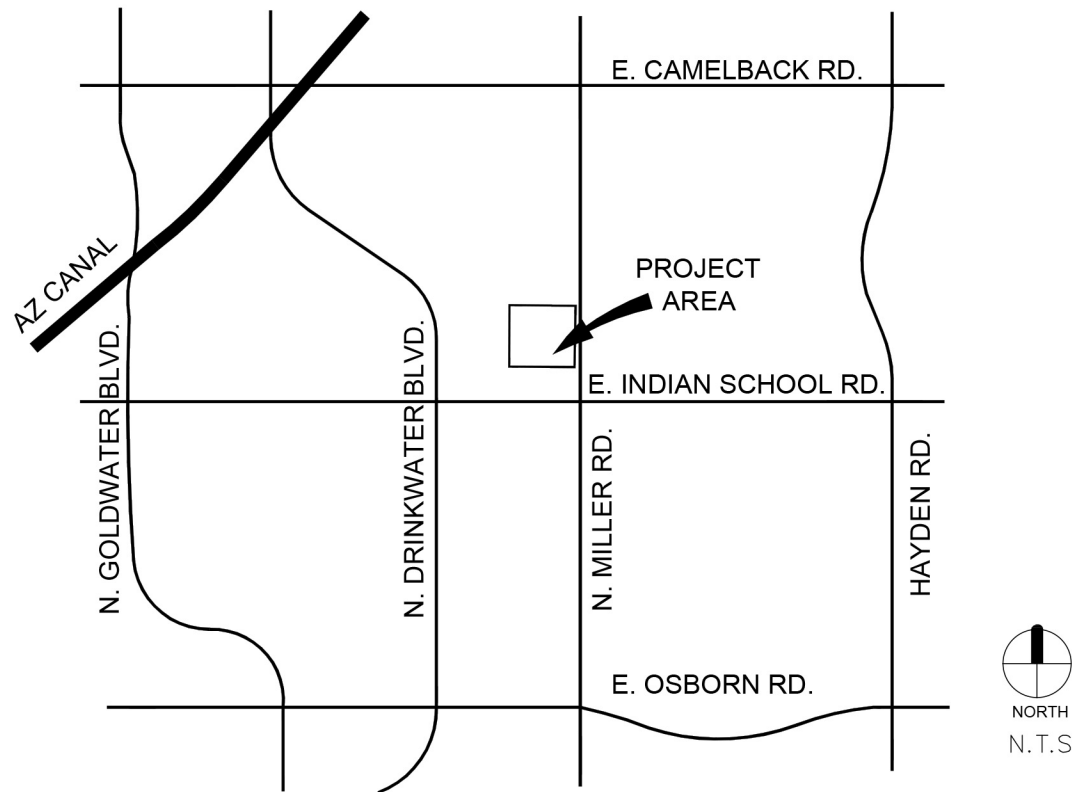




ARTISTIC PAVER
Planklock Pavers - 8"x24" - Mixed Colors



ARTISTIC PAVER
Planklock Coping - 4"x12" - Silver Sam Color



TOURNESOL
Kitsap Steel Planter Wall - 2' Tall - Rust Texture

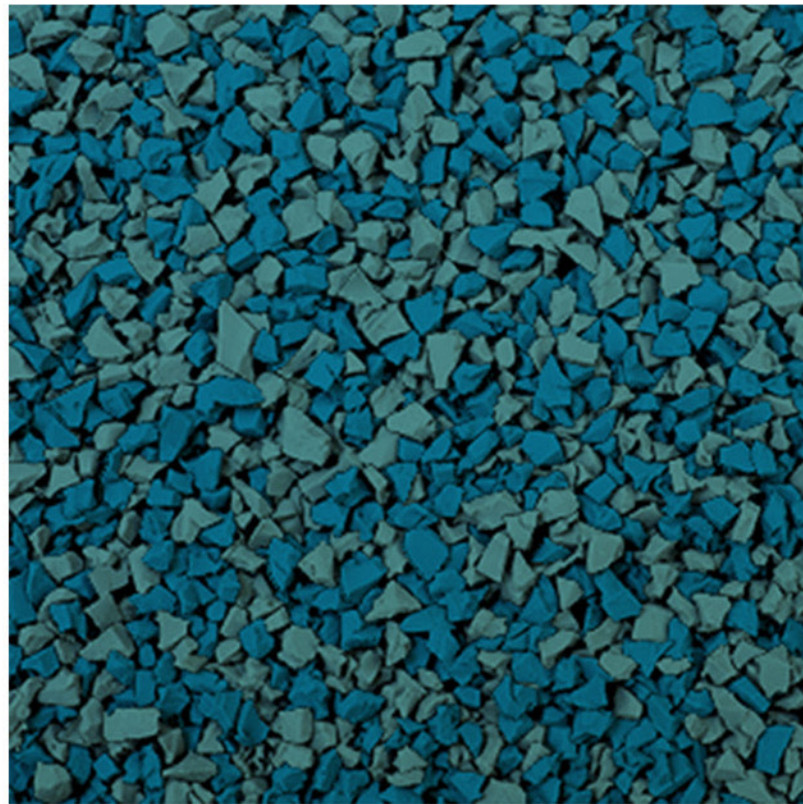

FLEXGROUND
Rubber Tile - Sky Blue & Turquoise color



ROCK PROS
Landscape DG - 1/2" screened - Desert Gold



ROCK PROS
Pet Area DG - 1/4" minus - Desert Gold