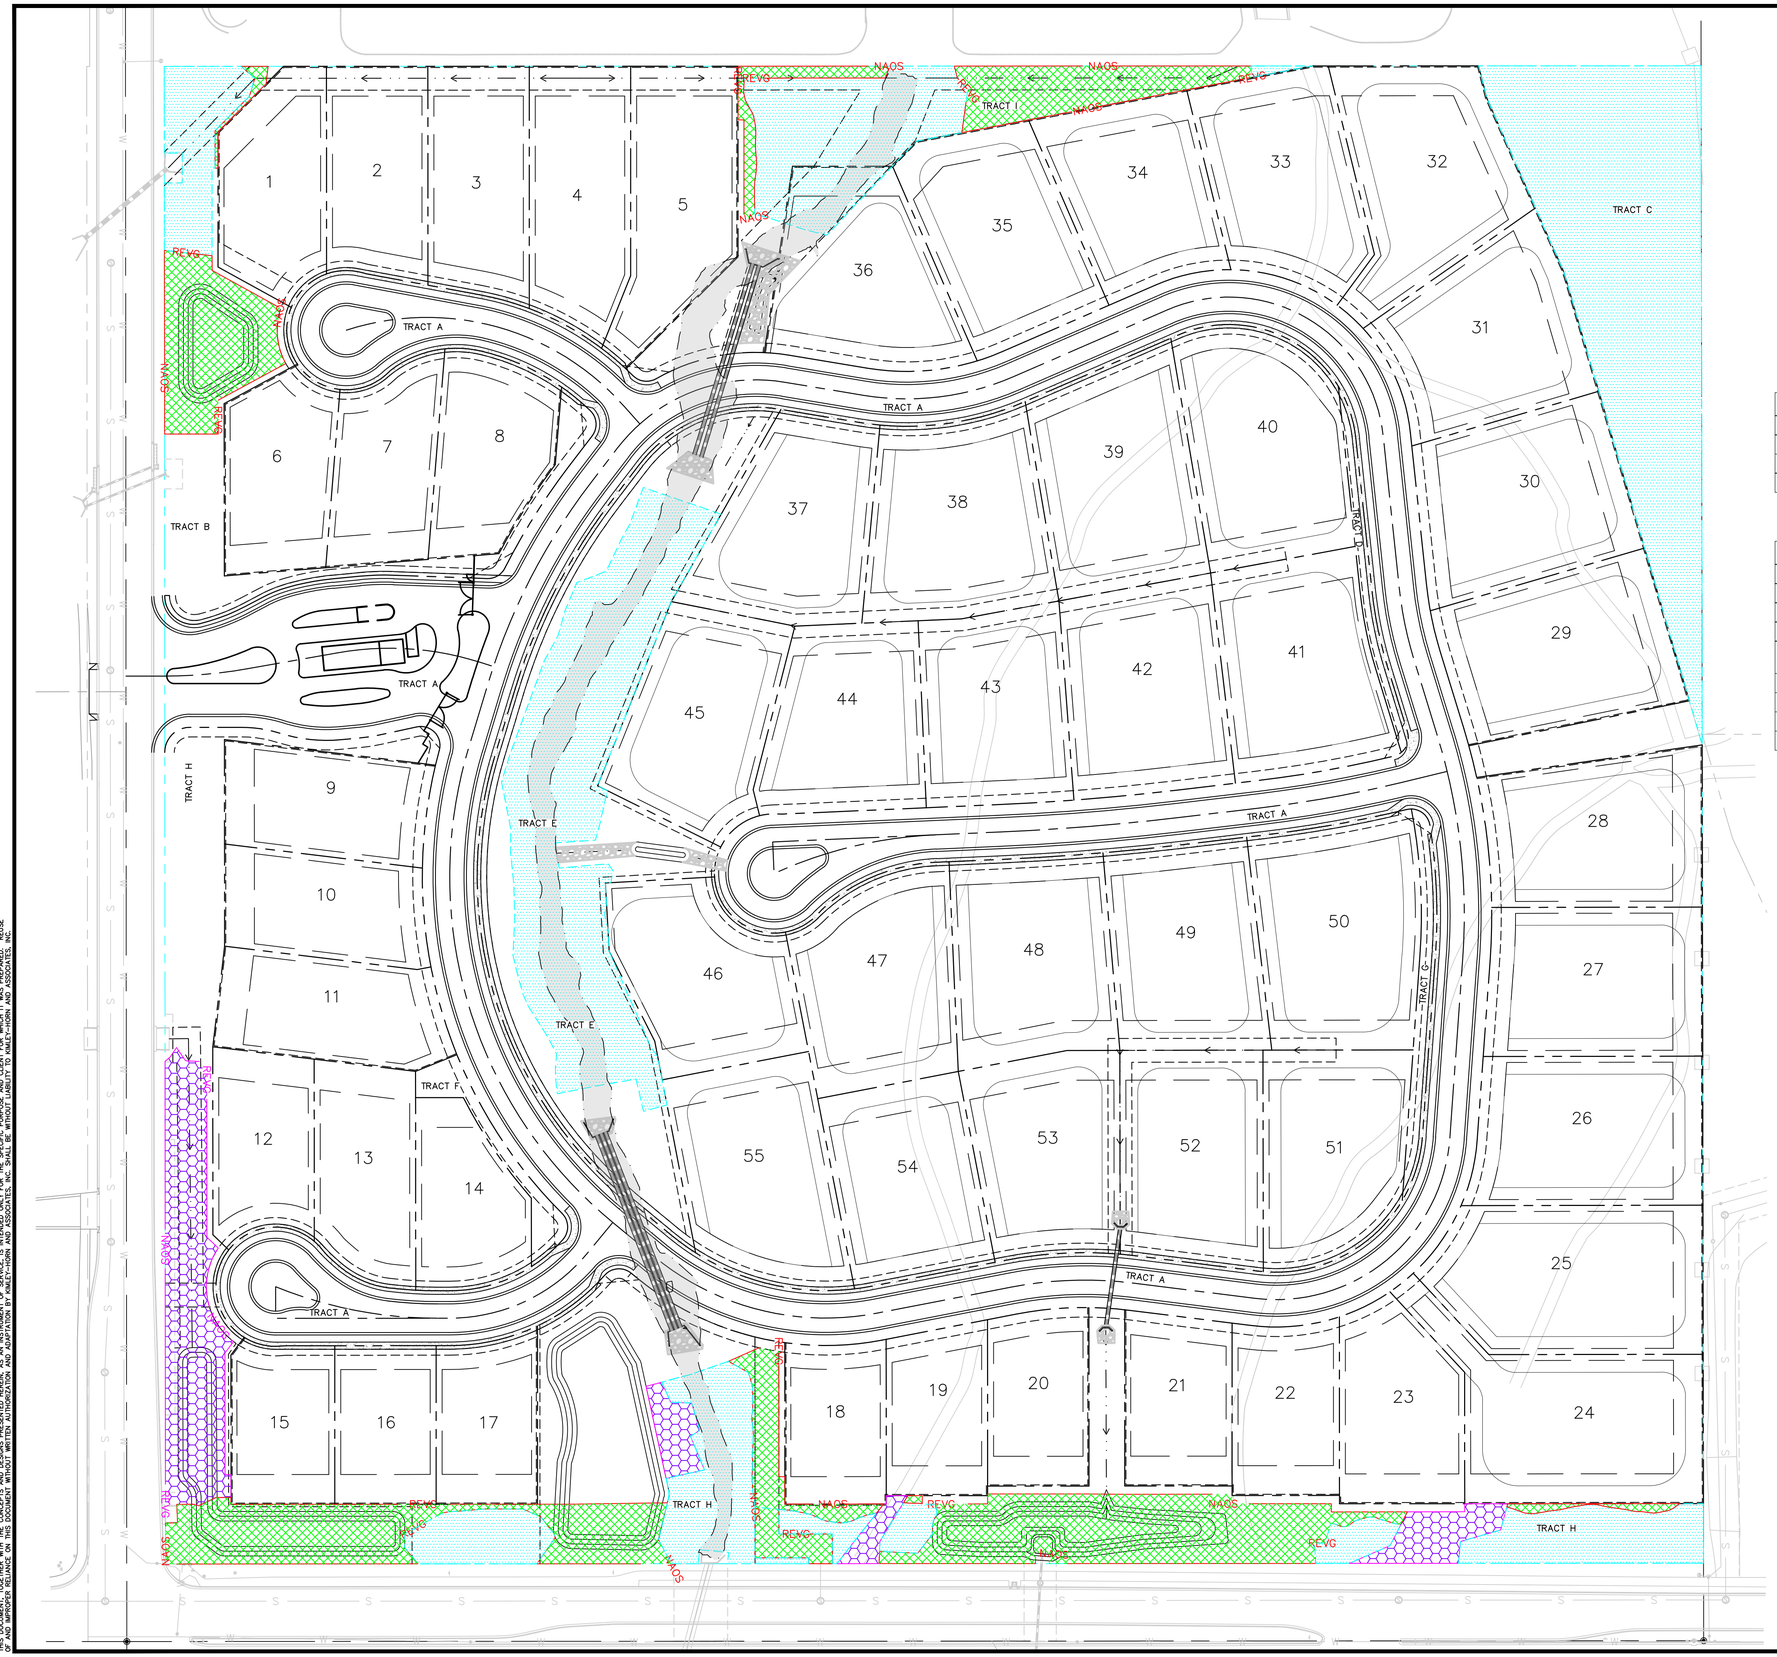

LEGEND

- UNDISTURBED NAOS
- SCARRING NAOS
- REVEGETATION NAOS
- PROPERTY BOUNDARY

NAOS REQUIRED CALCULATIONS		
NET AREA	37.16	
PERCENTAGE OF NAOS REQUIRED	15%	
-	**AREA (S.F.)**	**AREA (AC.)**
TOTAL	242,803	5.6

NAOS PROVIDED CALCULATIONS		
TYPE	**AREA (S.F.)**	**AREA (AC.)**
UNDISTURBED	92,747	2.1
REVEGETATION	63,170	1.5
SCARRING (2X)	45,128	1.0
REGIONAL DRAINAGE CONVEYANCE (UNDISTURBED)	49,363	1.1
TOTAL	250,408	5.7
UNDISTURBED (70% MIN.)	75%	
REVEGETATION (30% MAX)	25%	
SITE PERCENTAGE OF NAOS	15.5%	

NORTH

GRAPHIC SCALE IN FEET
0 30 60 120

NO.	REVISION	BY	DATE	APPR.

Kimley»Horn

© 2022 KIMLEY-HORN AND ASSOCIATES, INC.
1001 West Southern Avenue, Suite 131
Mesa, Arizona 85210 (480) 207-2666

SCALE (H): 1"=60'
SCALE (V): NONE
DESIGNED BY: CFW
DRAWN BY: CFW
CHECKED BY: JMB
DATE: DEC 2022

94TH STREET AND BELL ROAD
NAOS PLAN
SCOTTSDALE, ARIZONA

Registered Professional Engineer (Civil)
CERTIFICATE NO. 52081
JASON M. BURM
Date Signed 12/16/22
ARIZONA, U.S.A.
Expires 06/30/23

PROJECT NO. 291804000

DRAWING NAME 291804000NAOS

01 OF 01

308-PA-2022 PP:TBD

K:\FAV-CIVIL\291804000 - 94th St and Bell Rd\CADD\PrePlot\291804000NAOS.dwg Dec 14, 2022 charles.wilt
KIMLEY-HORN AND ASSOCIATES, INC. PLOTTED BY: CHARLES WILT DATE: DEC 14, 2022

THIS DOCUMENT, TOGETHER WITH THE CONCEPTS AND DESIGNS PRESENTED HEREIN, AS AN INSTRUMENT OF SERVICE, IS INTENDED ONLY FOR THE SPECIFIC PURPOSE AND CLIENT FOR WHICH IT WAS PREPARED. REUSE OF AND IMPROPER RELIANCE ON THIS DOCUMENT WITHOUT WRITTEN AUTHORIZATION AND ADAPTATION BY KIMLEY-HORN AND ASSOCIATES, INC. SHALL BE WITHOUT LIABILITY TO KIMLEY-HORN AND ASSOCIATES, INC.