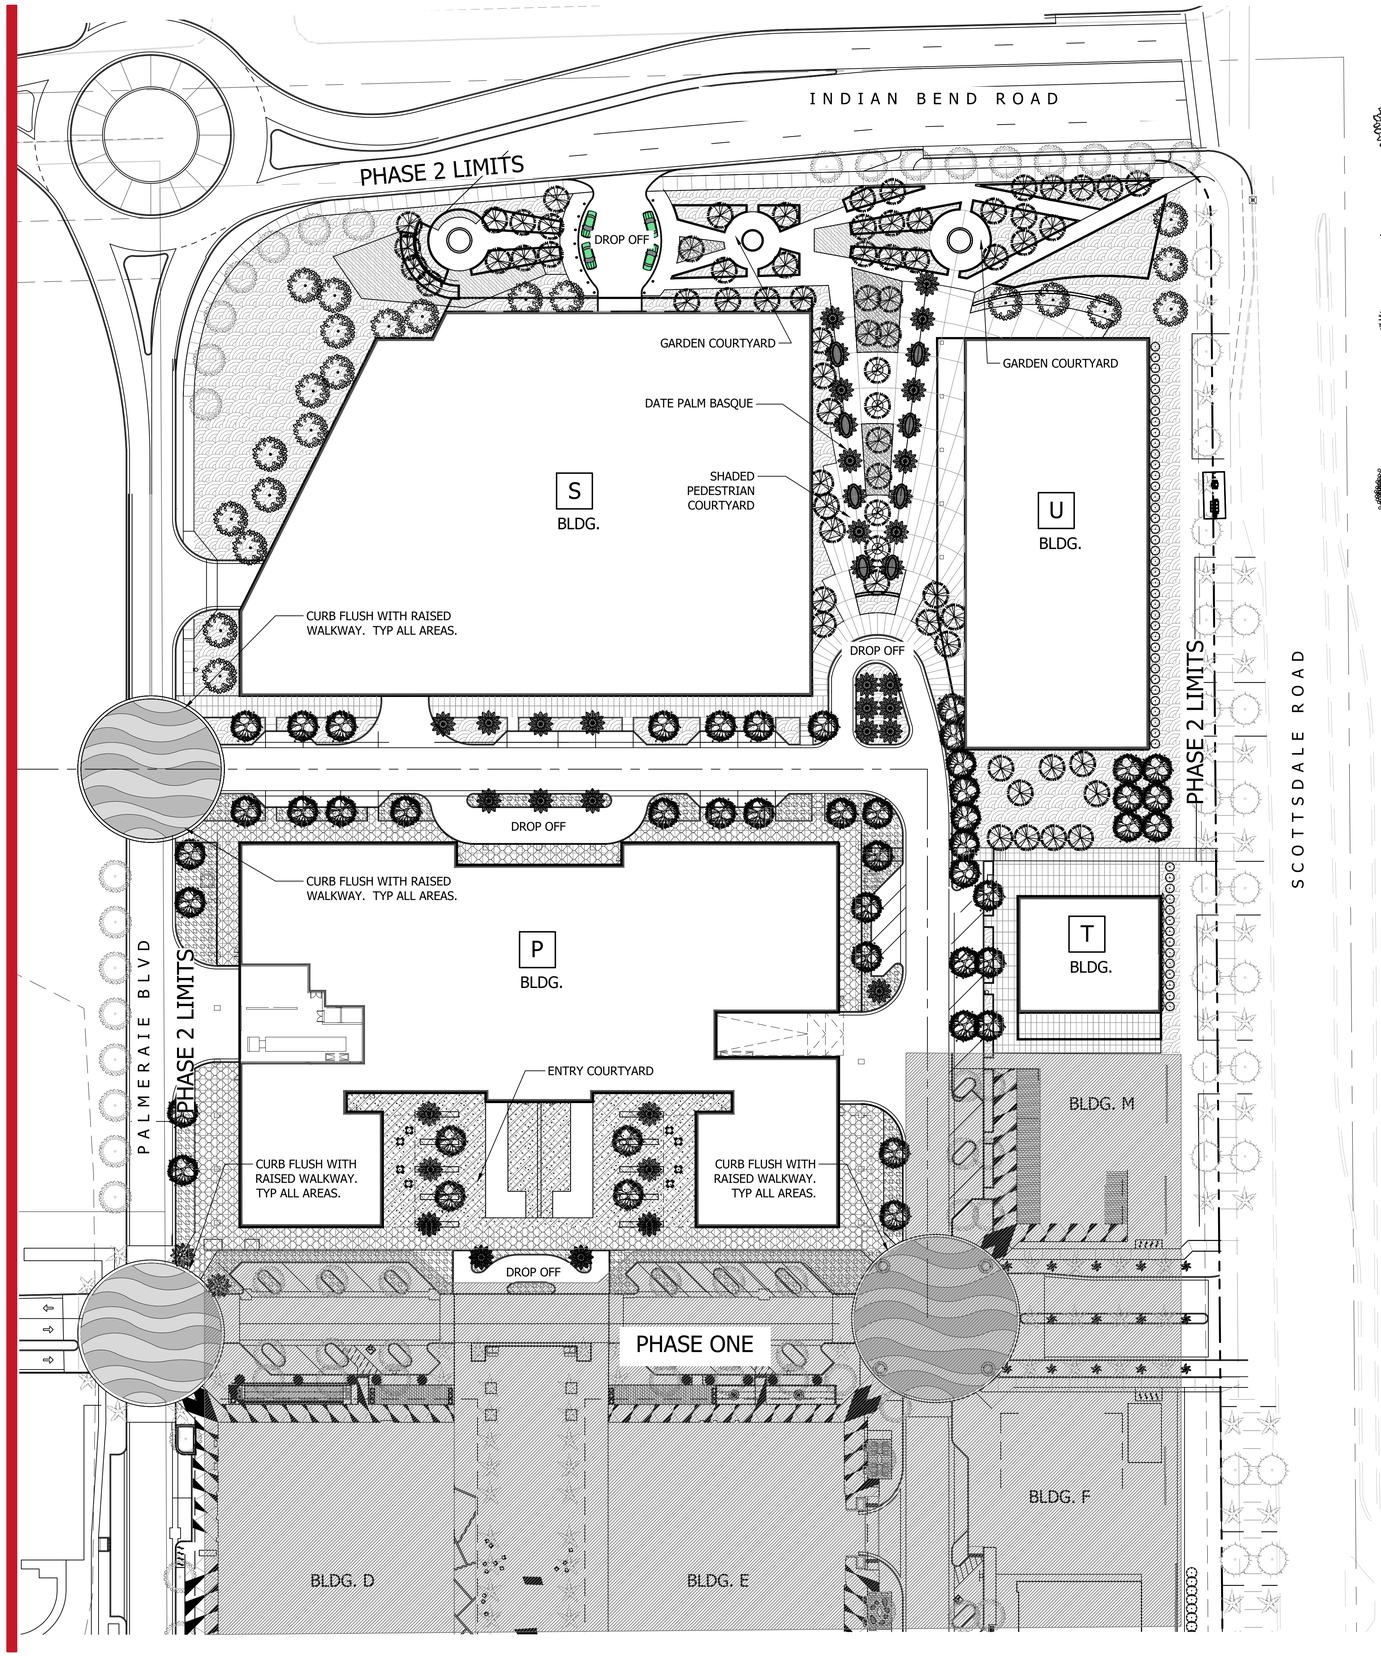

CONCEPT PLANT SCHEDULE

STREET TREES — 22
CITRUS X TANGELO / TANGELO
PISTACIA CHINENSIS / CHINESE PISTACHE
PISTACIA X `RED PUSH` / PISTACHE
QUERCUS VIRGINIANA / SOUTHERN LIVE OAK
SCHINUS TEREBINTHIFOLIUS / BRAZILIAN PEPPER
ULMUS PARVIFOLIA `TRUE GREEN` / TRUE GREEN ELM

PALM TREES — 41
CHAMAEROPS HUMILIS / MEDITERRANEAN FAN PALM
CYCAS REVOLUTA / JAPANESE SAGO PALM
PHOENIX DACTYLIFERA `DEGLET NOOR` / DATE PALM
WASHINGTONIA FILBUSTA / HYBRID FAN PALM

ACCENT TREES — 70
BAUHINIA MACRANTHA / CHICHUACHUAN ORCHID TREE
CAESALPINIA CACALACO `SMOOTHIE` TM / CASCALOTE
CITRUS X TANGELO / TANGELO
CORDIA BOISSIERI / ANACAHUITA
LAGERSTROEMIA X `NATCHEZ` / WHITE CRAPE MYRTLE MULTI-TRUNK
NERIUM OLEANDER `LITTLE RED` TM / STANDARD LITTLE RED OLEANDER
NERIUM OLEANDER `WHITE` / STANDARD WHITE OLEANDER
OLEA EUROPAEA `WILSONII` / WILSON OLIVE
PISTACIA LENTISCUS / MASTIC TREE
SOPHORA SECUNDIFLORA / TEXAS MOUNTAIN LAUREL
X CHITALPA TASHKENTENSIS / CHITALPA

PALMERAIE TREES — 47
CITRUS X TANGELO / TANGELO

GREEN SCREEN
BAMBUSA BONIOPSIS / JADE GODDESS BAMBOO
BAMBUSA MULTIPLEX / HEDGE BAMBOO
BAMBUSA MULTIPLEX `GOLDEN GODDESS` / GOLDEN GODDESS BAMBOO
CITRUS X AURANTIUM / SOUR ORANGE
FICUS MICROCARPA NITIDA / INDIAN LAUREL COLUMN
LIGUSTRUM JAPONICUM / JAPANESE PRIVET

GREEN WALL
FICUS PUMILA / CREEPING FIG
PORTULACARIA AFRA / ELEPHANT BUSH
TRACHELOSPERMUM JASMINOIDES / STAR JASMINE TRELLIS

GROUNDCOVER
CARISSA MACROCARPA `GREEN CARPET` / GREEN CARPET NATAL PLUM
CARISSA MACROCARPA `TUTTLEI` / NATAL PLUM
EREMOPHILA GLABRA 'MINGENEW GOLD' / EMU BUSH
LANTANA CAMARA `GOLD MOUND` / GOLD MOUND LANTANA
LANTANA MONTEVIDENSIS `PURPLE` / TRAILING LANTANA

SHRUB AREA
AGAVE DESMETTIANA / DWARF CENTURY PLANT
AGAVE WEBERI / WEBER`S AGAVE
ALOE BARBADENSIS / BARBADOS ALOE
ANNUALS VARIES / SEASONAL
ASPARAGUS DENSIFLORUS
BAMBUSA BONIOPSIS / JADE GODDESS BAMBOO
BAMBUSA MULTIPLEX `GOLDEN GODDESS` / GOLDEN GODDESS BAMBOO
BOUGAINVILLEA X `BARBARA KARST` / BARBARA KARST BOUGAINVILLEA
BOUGAINVILLEA X `ROSENKA` / BOUGAINVILLEA
BUXUS X `GREEN GEM` / GREEN GEM BOXWOOD
CALLISTEMON VIMINALIS `LITTLE JOHN` / DWARF WEEPING BOTTLEBRUSH
CARISSA MACROCARPA `TUTTLEI` / NATAL PLUM
DASYLIRION LONGISSIMUM / TOOTHLESS DESERT SPOON
EUPHORBIA TIRUCALLI 'STICKS ON FIRE' / PENCIL TREE
HESPERALOE PARVIFLORA `BRAKELIGHTS` TM / BRAKELIGHTS RED YUCCA
HESPERALOE PARVIFLORA `PINK PARADE`` / PINK PARADE YUCCA
HESPERALOE PARVIFLORA `YELLOW` / YELLOW YUCCA
HYMENOXYS ACAULIS / ANGELITA DAISY
LEUCOPHYLLUM ZYGOPHYLLUM `BLUE RANGER` / CIMMERON
MUHLENBERGIA CAPILLARIS / PINK MUHLY
MUHLENBERGIA CAPILLARIS `REGAL MIST` TM / MUHLY
MUHLENBERGIA LINDHEIMERI / LINDHEIMER`S MUHLY
MUHLENBERGIA LINDHEIMERI `AUTUMN GLOW` TM / LINDHEIMER`S MUHLY
MUHLENBERGIA RIGENS / DEER GRASS
MYRTUS COMMUNIS `COMPACTA` / DWARF MYRTLE
NERIUM OLEANDER 'PETITE PINK' / OLEANDER
NERIUM OLEANDER `PETITE RED` / PETITE RED OLEANDER
OLEA EUROPAEA `LITTLE OLLIE` TM / LITTLE OLLIE OLIVE
PEDILANTHUS MACROCARPUS / SLIPPER
PHOTINIA X FRASERI / PHOTINIA ESPALIER
PHOTINIA X FRASERI / PHOTINIA ESPALIER
PODOCARPUS GRACILIOR `COLUMN` `COLUMN` / FERN PINE
PYRACANTHA X `BRILLIANT` / ESPALIER -PYRACANTHA
RHAPHIOLEPIS INDICA `BALLERINA` / BALLERINA INDIAN HAWTHORN
RHAPHIOLEPIS INDICA `CLARA` / INDIAN HAWTHORN
RHAPHIOLEPIS X DELACOURII `MAJESTIC BEAUTY` TM / MAJESTIC BEAUTY INDIAN HAWTHORNE
ROSA CHINENSIS / CHINESE ROSE
RUELLIA BRITTONIANA / BLUE RUELLIA
RUELLIA PENNINSULARIS / WILD PETUNIA
RUSSELIA EQUISETIFORMIS / CORAL FOUNTAIN
STRELITZIA NICOLAI / GIANT BIRD OF PARADISE
STRELITZIA NICOLAI / GIANT BIRD OF PARADISE
TECOMA STANS / YELLOW BELLS
TECOMA X `SIERRA APRICOT` / SIERRA APRICOT YELLOW BELLS
TECOMA X `SOLAR FLARE / SOLAR FLARE TECOMA
TRACHELOSPERMUM JASMINOIDES / STAR JASMINE TRELLIS
WEDELIA TRILOBATA / WEDELIA
XYLOSMA CONGESTUM / SHINY XYLOSMA

FIVE STAR DEVELOPMENT

PALMERAIE

6990 N. SCOTTSDALE, RD.
SCOTTSDALE, AZ

OWNER / DEVELOPER
FIVE STAR DEVELOPMENT
RESORT COMMUNITIES, LLC
6720 N. SCOTTSDALE ROAD SUITE 130
SCOTTSDALE, AZ 85253
PHONE: (480) 657-7827
CONTACT: CHRIS KLECKA

LANDSCAPE ARCHITECT
TIM STARKEY
4550 N 12TH STREET
PHOENIX, AZ 85014
PHONE: 602.264.6831
EMAIL: TSTARKEY@CVLCI.COM

CVL CONSULTANTS
CELEBRATING 60 YEARS

© 2018 Coe & Van Loo Consultants, Inc. All rights reserved to reproduction in any format

4550 N. 12th Street . Phoenix, AZ, 85014 . phone 602.264.6831 . fax 602.264.0928 . www.cvlci.com
Civil Engineering . Water Systems . Wastewater Treatment . Land Planning . Energy . Land Survey . Landscape Architecture . Construction Management

PHASE 2 LANDSCAPE PLAN

Registered Landscape Architect Certificate No. 41681 TIMOTHY B. STARKEY Date Signed 03-17-20 ARIZONA, U.S.A.

0 40 80 120 feet
SCALE: 1" = 40'

\\phx-cvlfile4\Engrdata\01\0268901\CADD\Parcel E\PRELIMINARY\Phase II Preliminary\LANDSCAPE\LX.OPEN.SPACE - LANDSCAPE.02.04.19.dwg

EXHIBIT
LS.101
1 of 1

7-ZN-2016#2
8/11/2020